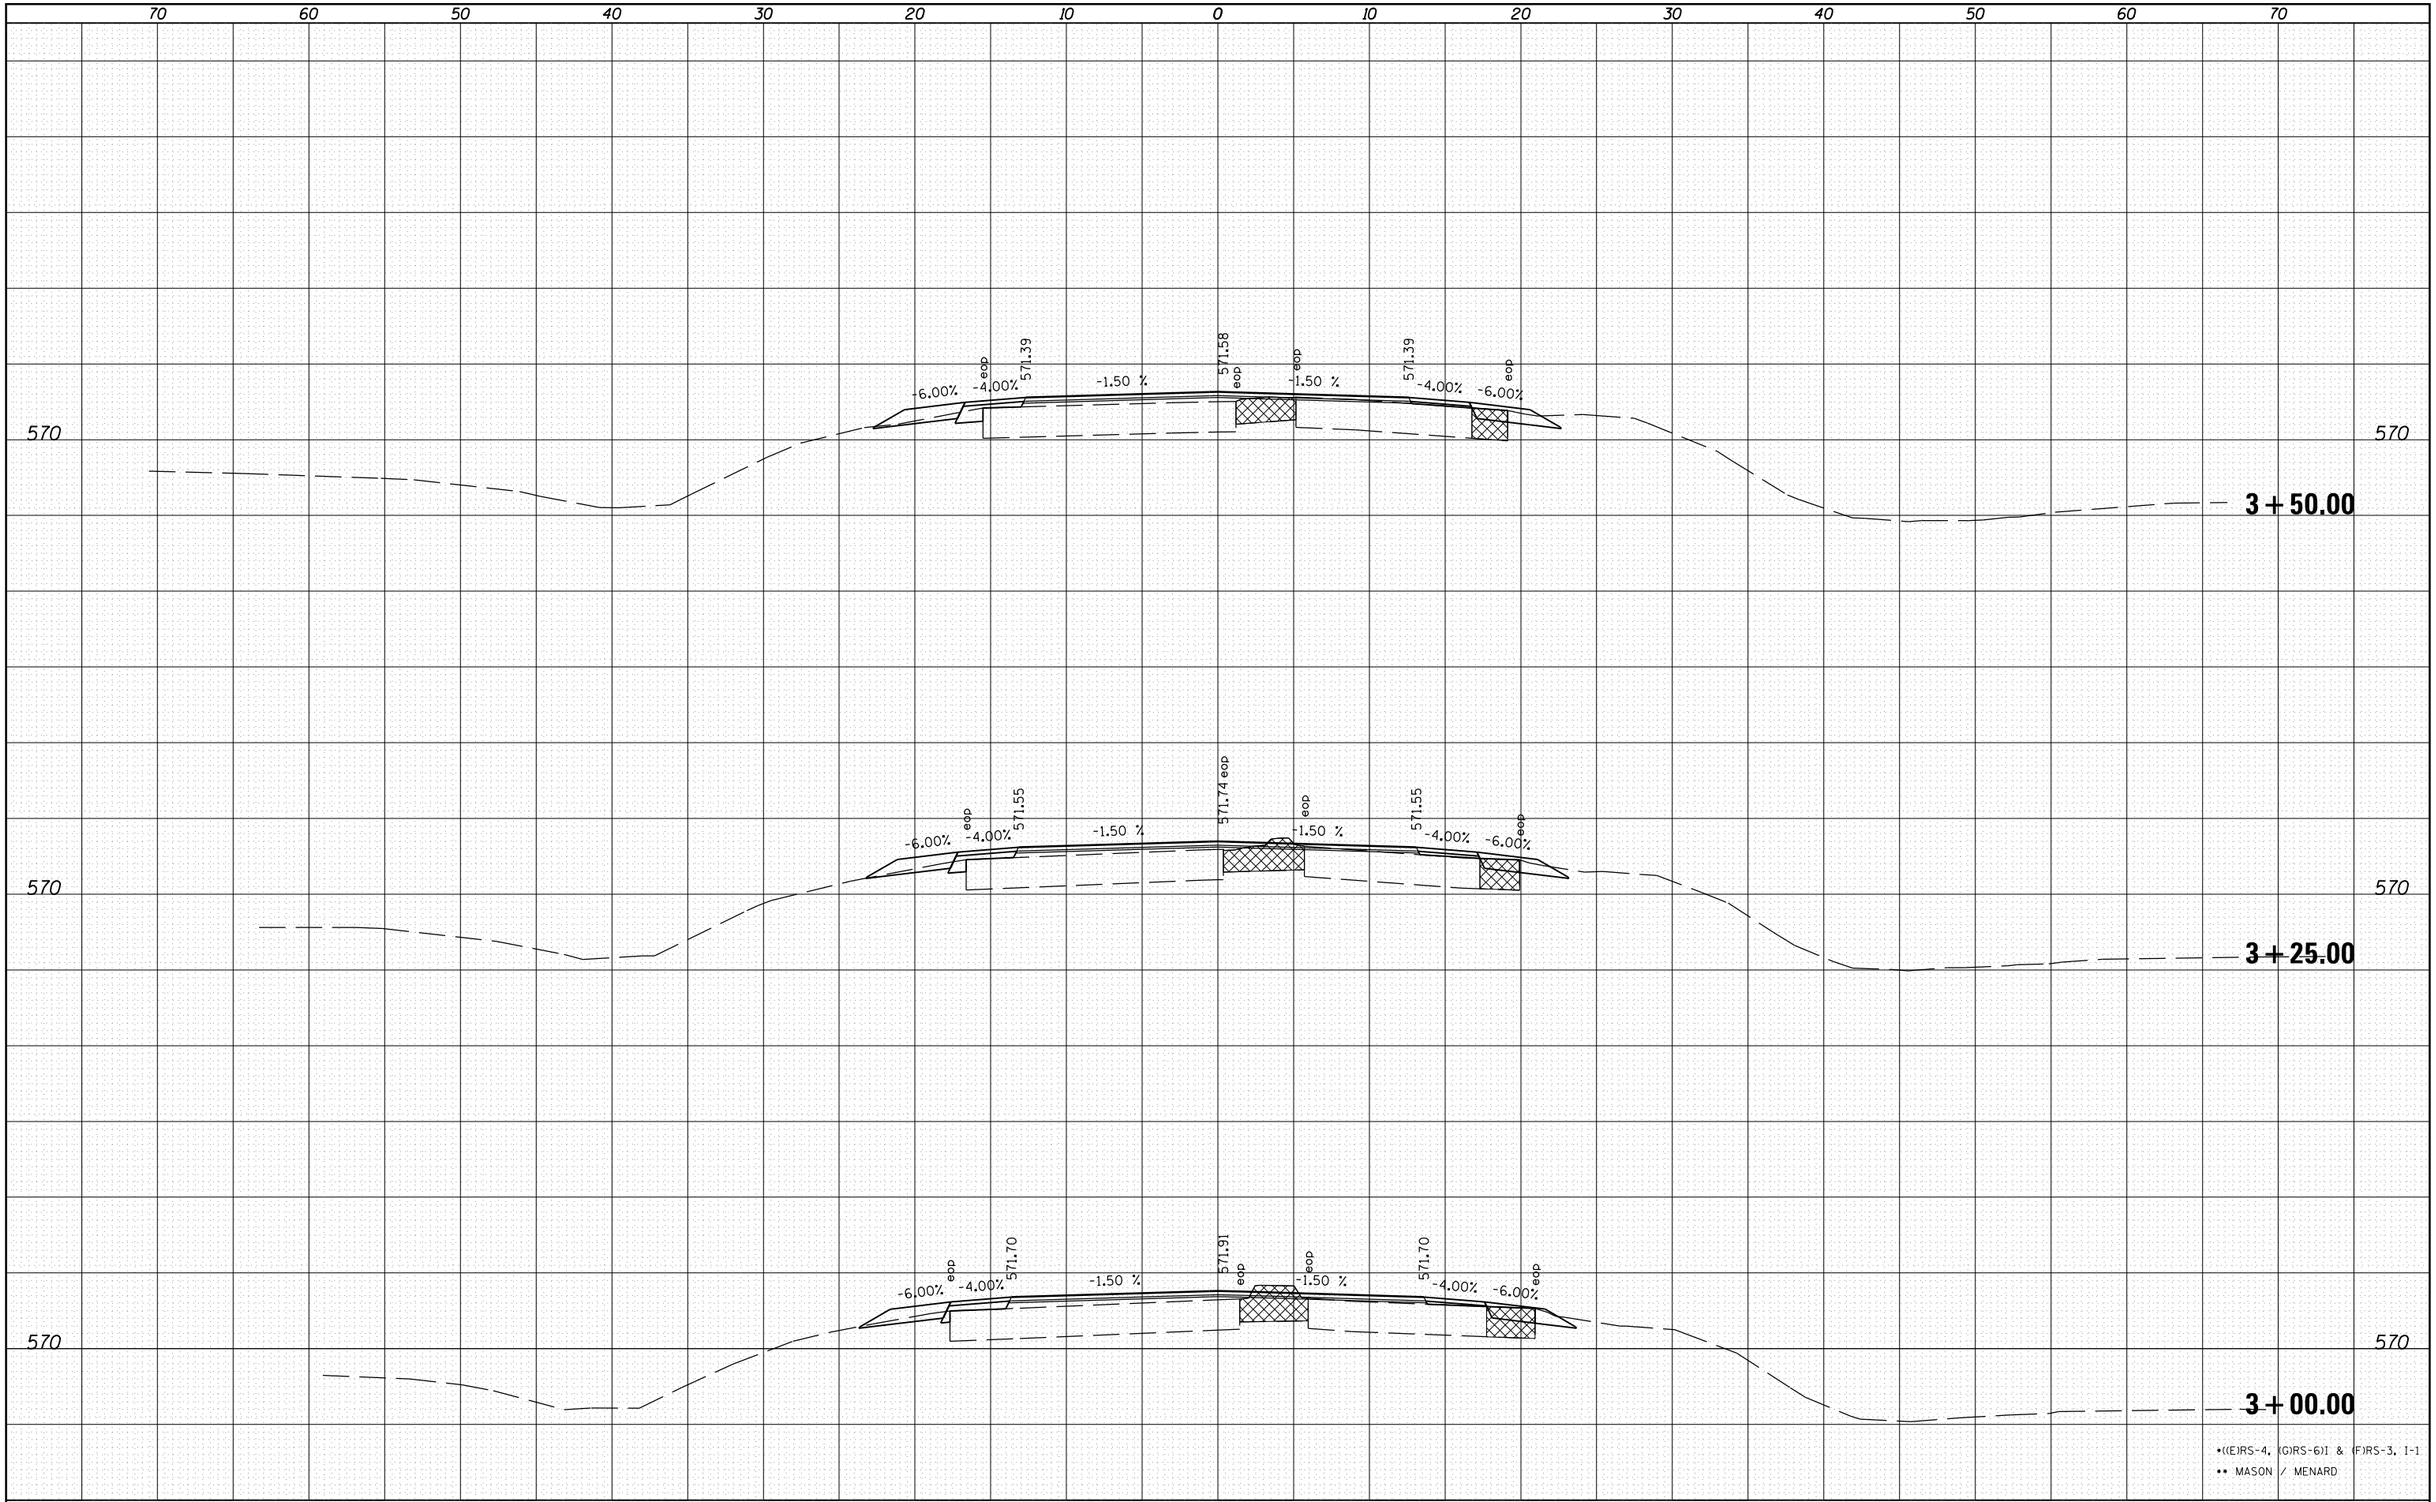

•((E)RS-4, (G)RS-6)I & (F)RS-3, I-1
•• MASON / MENARD

FINAL SURVEY		BY	DATE
NOTE BOOK NO.	SURVEYED		
	PLOTTED		
	TEMPLATE		
	AREAS		
	AREAS CHECKED		

ORIGINAL SURVEY		BY	DATE
NOTE BOOK NO.	SURVEYED		
	PLOTTED		
	TEMPLATE		
	AREAS		
	AREAS CHECKED		

FILE NAME = c:\pw_work\pwidot\sparksgw\d0283522\D672F04-xsht-e002.dgn	USER NAME = sparksgw	DESIGNED -	REVISED -
		DRAWN -	REVISED -
	PLOT SCALE = 10.0000 ' / in.	CHECKED -	REVISED -
	PLOT DATE = Feb-27-2012 02:06:10PM	DATE -	REVISED -

STATE OF ILLINOIS
DEPARTMENT OF TRANSPORTATION

IL10 (EAST) INTERSECTION
CROSS SECTIONS

SCALE: | SHEET 5 OF 6 SHEETS | STA. 3+00.00 TO STA. 3+50.00

F.A.P RTE.	SECTION	COUNTY	TOTAL SHEETS	SHEET NO.
658	•	••	106	97

CONTRACT NO. 72F04

ILLINOIS FED. AID PROJECT