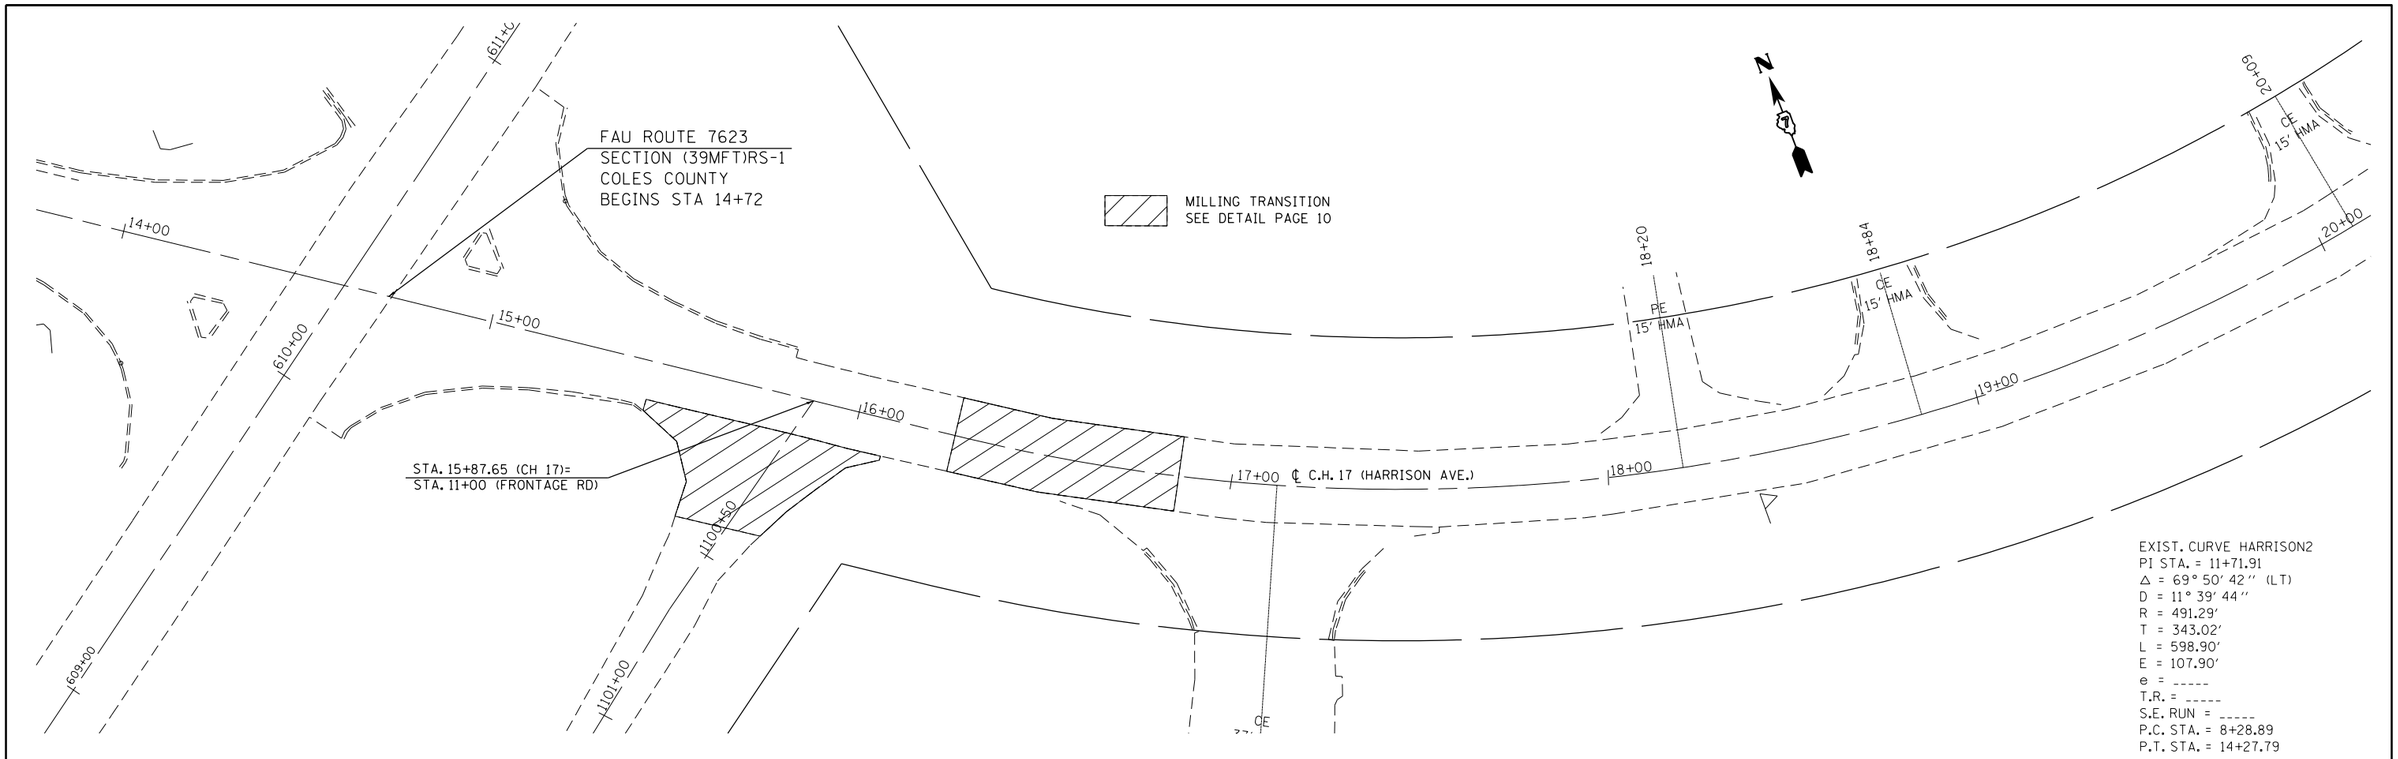

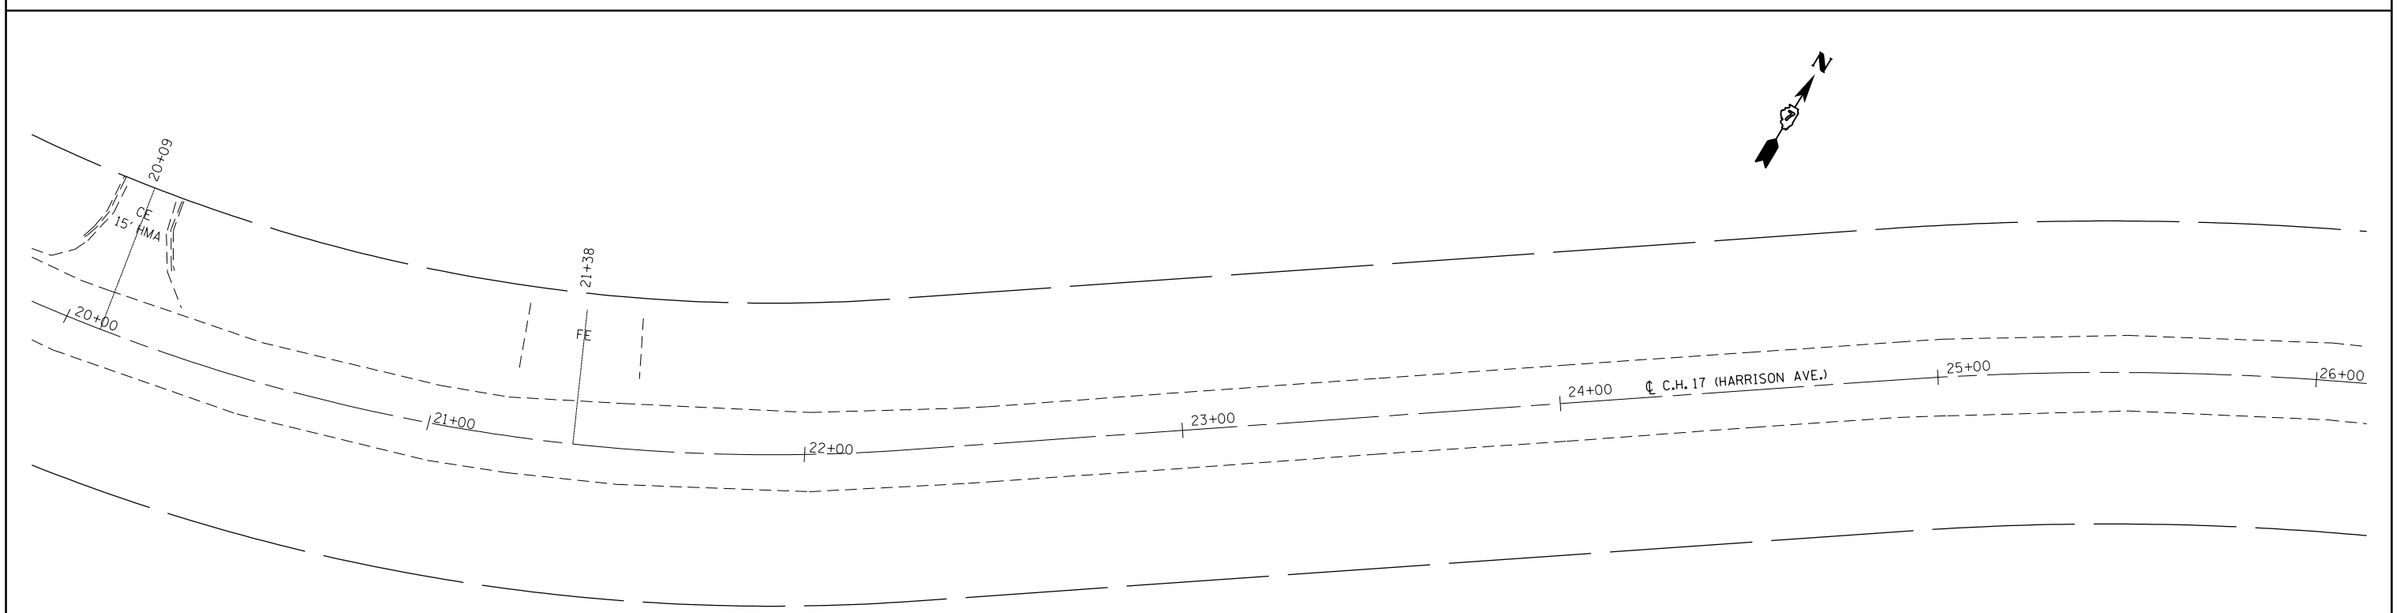

FILE NAME = c:\pw_work\pwidot\steffenmk\d0283756\D774465-sht-plan.dgn	USER NAME = steffenmk	DESIGNED -	REVISED -	STATE OF ILLINOIS DEPARTMENT OF TRANSPORTATION	PLAN	F.A.U. RTE.	SECTION	COUNTY	TOTAL SHEETS	SHEET NO.
		DRAWN -	REVISED -			7623	(39MFT)RS-1	COLES	31	14
	PLOT SCALE = 40.0000 ' / in.	CHECKED -	REVISED -					CONTRACT NO. 74465		
	PLOT DATE = 1/17/2012	DATE -	REVISED -		SCALE: 20 / SHEET 1 OF 7 SHEETS / STA. 14+72 TO STA. 26+00		ILLINOIS FED. AID PROJECT			