(3) EXISTING TYPICAL CROSS SECTION

SB STA 1133+88 TO SB STA 1140+58
NB STA 1134+28 TO NB STA 1140+98
SB STA 1196+15 TO SB STA 1198+10

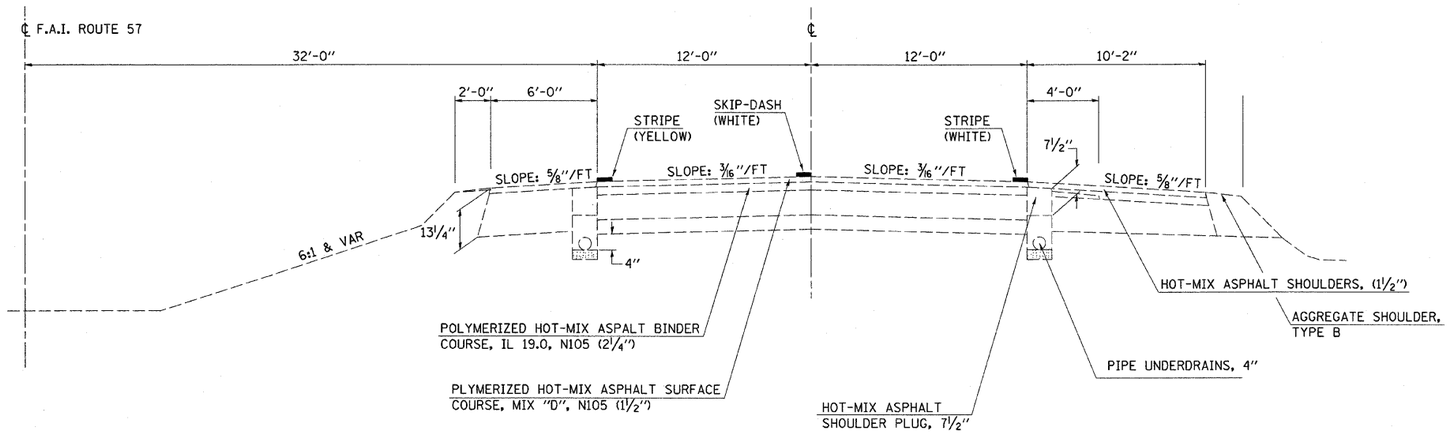

NOTE: NOT TO SCALE

(4) EXISTING TYPICAL CROSS SECTION

STA. 1268+60.00 TO STA. 1279+67.96
STA. 1283+42.96 TO STA. 1385+26.00

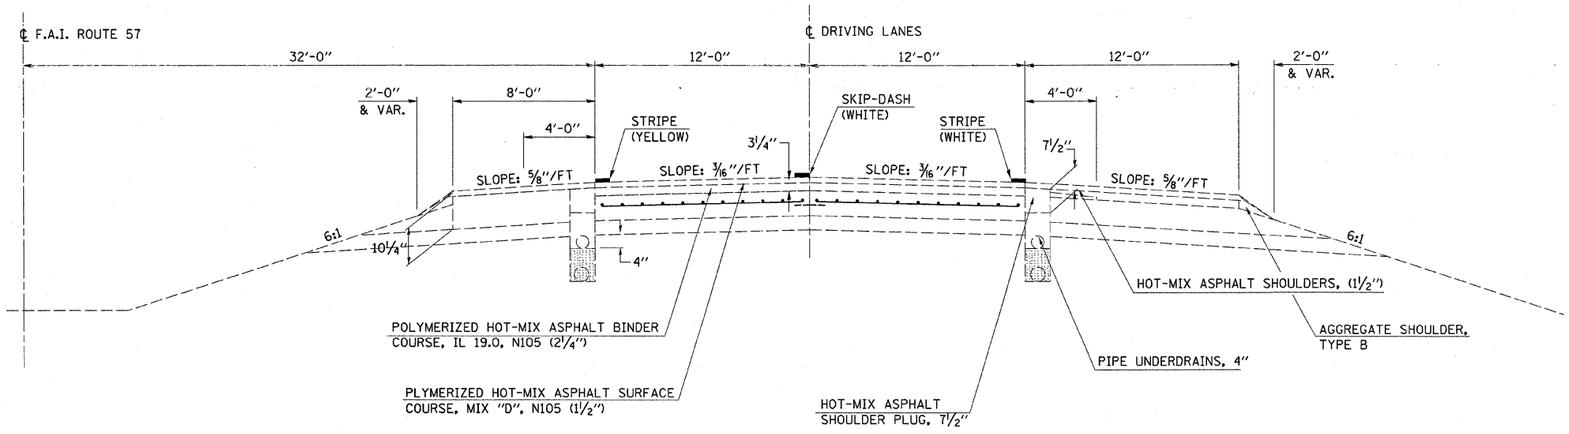

NOTE: NOT TO SCALE

FILE NAME = c:\pw_work\pwidot\swartzrw\d0288358\D77560-sht-typicals.dgn	USER NAME = swartzrw	DESIGNED - JLD	REVISED -
		DRAWN - JLD	REVISED -
	PLOT SCALE = 50.0000 ' / in.	CHECKED -	REVISED -
	PLOT DATE = 1/31/2012	DATE -	REVISED -

STATE OF ILLINOIS
DEPARTMENT OF TRANSPORTATION

EXISTING TYPICAL SECTIONS

SCALE: NA | SHEET NO. 2 OF 6 SHEETS | STA. | TO STA.

F.A.I RTE.	SECTION	COUNTY	TOTAL SHEETS	SHEET NO.
57	15(22,23,24,25,26)RS-4	COLES	48	8
		CONTRACT NO. 74560		
FED. ROAD DIST. NO.	ILLINOIS	FED. AID PROJECT		