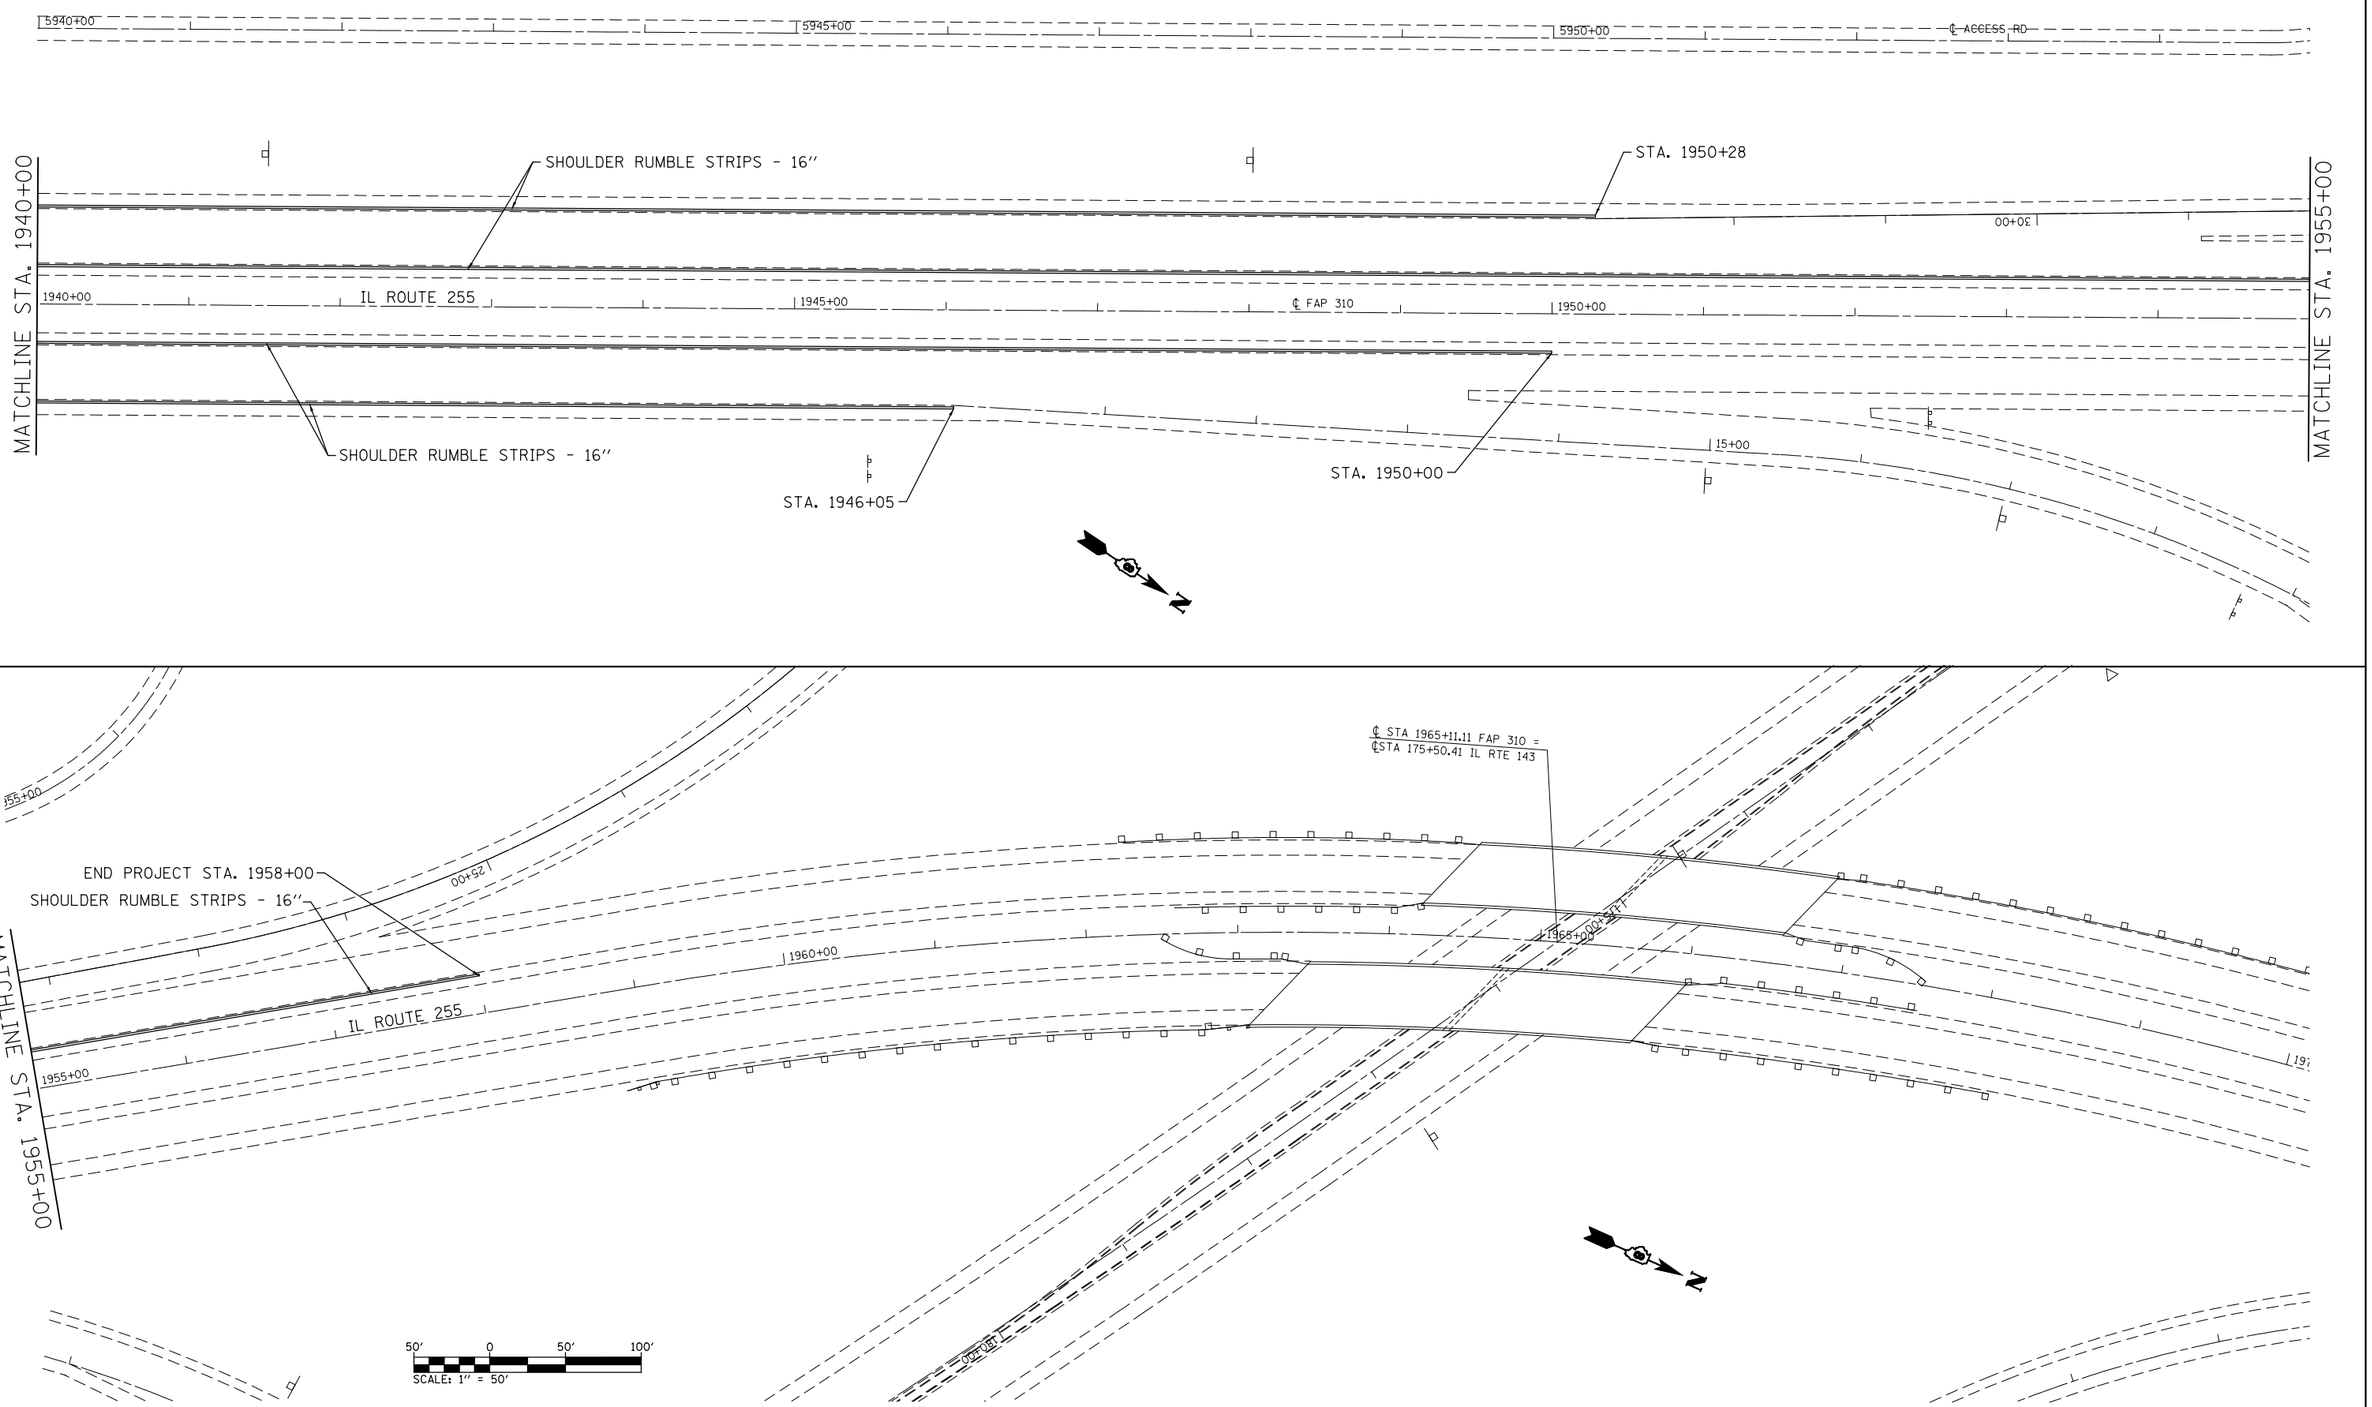

FILE NAME = c:\pw_work\pwidot\burnsideem\d0279757\d876f16-sht-plan.dgn	USER NAME = burnsideem	DESIGNED -	REVISED -
		DRAWN -	REVISED -
	PLOT SCALE = 100.0000 ' / in.	CHECKED -	REVISED -
	PLOT DATE = 2/1/2012	DATE -	REVISED -

STATE OF ILLINOIS
DEPARTMENT OF TRANSPORTATION

PLAN SHEET

SCALE: | SHEET NO. OF SHEETS | STA. 1940+00 TO STA. 1958+00

F.A.P. RTE.	SECTION	COUNTY	TOTAL SHEETS	SHEET NO.
310	60-(8,9,10,11)-I	MADISON	17	17
		CONTRACT NO. 76F16		
FED. ROAD DIST. NO.	ILLINOIS	FED. AID PROJECT		