PROFILE FOR SIDEWALK ON LEFT SIDE OF ROAD

F.A. RTE.	SECTION	COUNTY	TOTAL SHEETS	SHEET NO.
	10-00007-00-SW	OGLE	15	8
SRTS - 4009(054)	ILLINOIS	CONTRACT NO. 85541		

SCALE:
1" = 20'-0" Horizontal
1" = 5'-0" Vertical

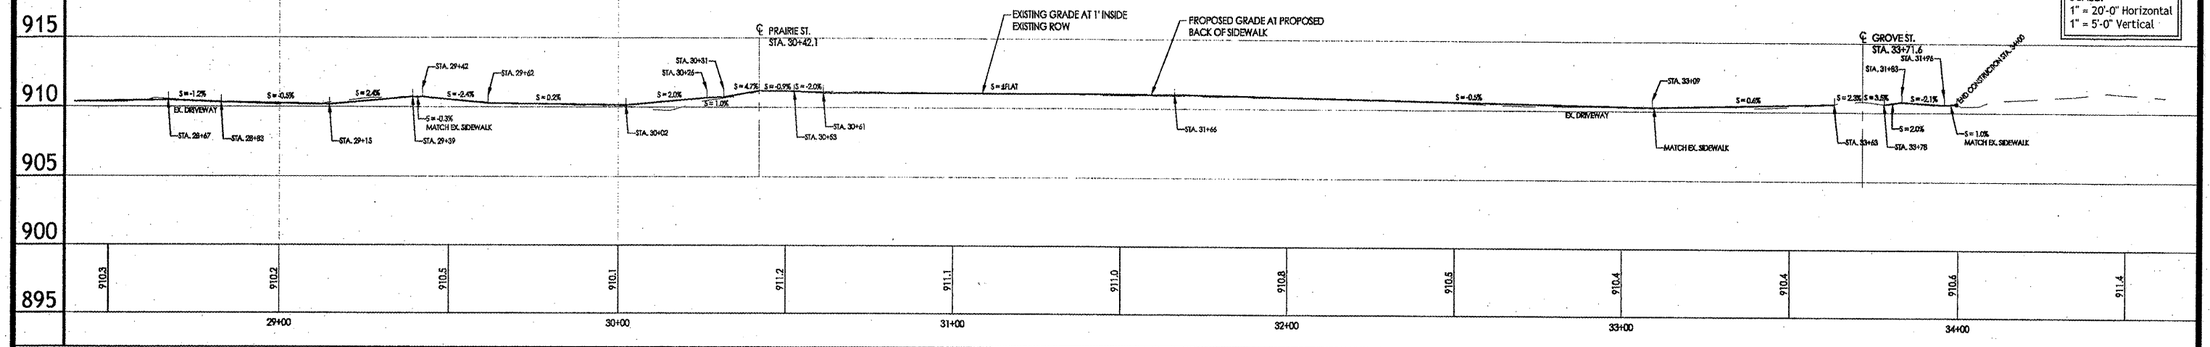

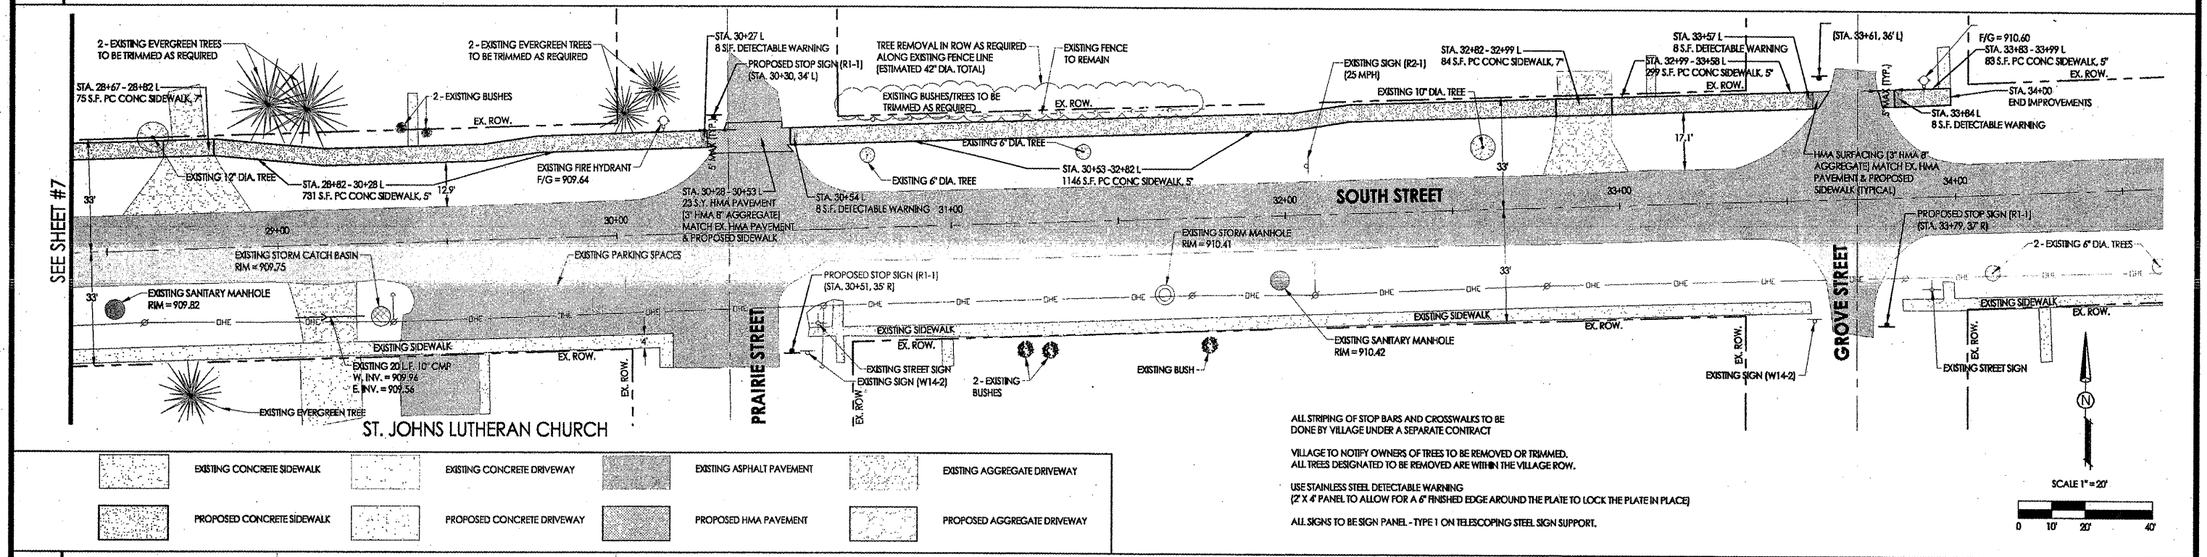

ALL STRIPING OF STOP BARS AND CROSSWALKS TO BE DONE BY VILLAGE UNDER A SEPARATE CONTRACT

VILLAGE TO NOTIFY OWNERS OF TREES TO BE REMOVED OR TRIMMED. ALL TREES DESIGNATED TO BE REMOVED ARE WITHIN THE VILLAGE ROW.

USE STAINLESS STEEL DETECTABLE WARNING (2' X 4' PANEL TO ALLOW FOR A 6" FINISHED EDGE AROUND THE PLATE TO LOCK THE PLATE IN PLACE)

ALL SIGNS TO BE SIGN PANEL - TYPE 1 ON TELESCOPING STEEL SIGN SUPPORT.

SCALE 1" = 20'
0 10' 20' 40'

EXISTING CONCRETE SIDEWALK	EXISTING CONCRETE DRIVEWAY	EXISTING ASPHALT PAVEMENT	EXISTING AGGREGATE DRIVEWAY
PROPOSED CONCRETE SIDEWALK	PROPOSED CONCRETE DRIVEWAY	PROPOSED HMA PAVEMENT	PROPOSED AGGREGATE DRIVEWAY

PROFILE FOR SIDEWALK ON RIGHT SIDE OF ROAD

SCALE:
1" = 20'-0" Horizontal
1" = 5'-0" Vertical

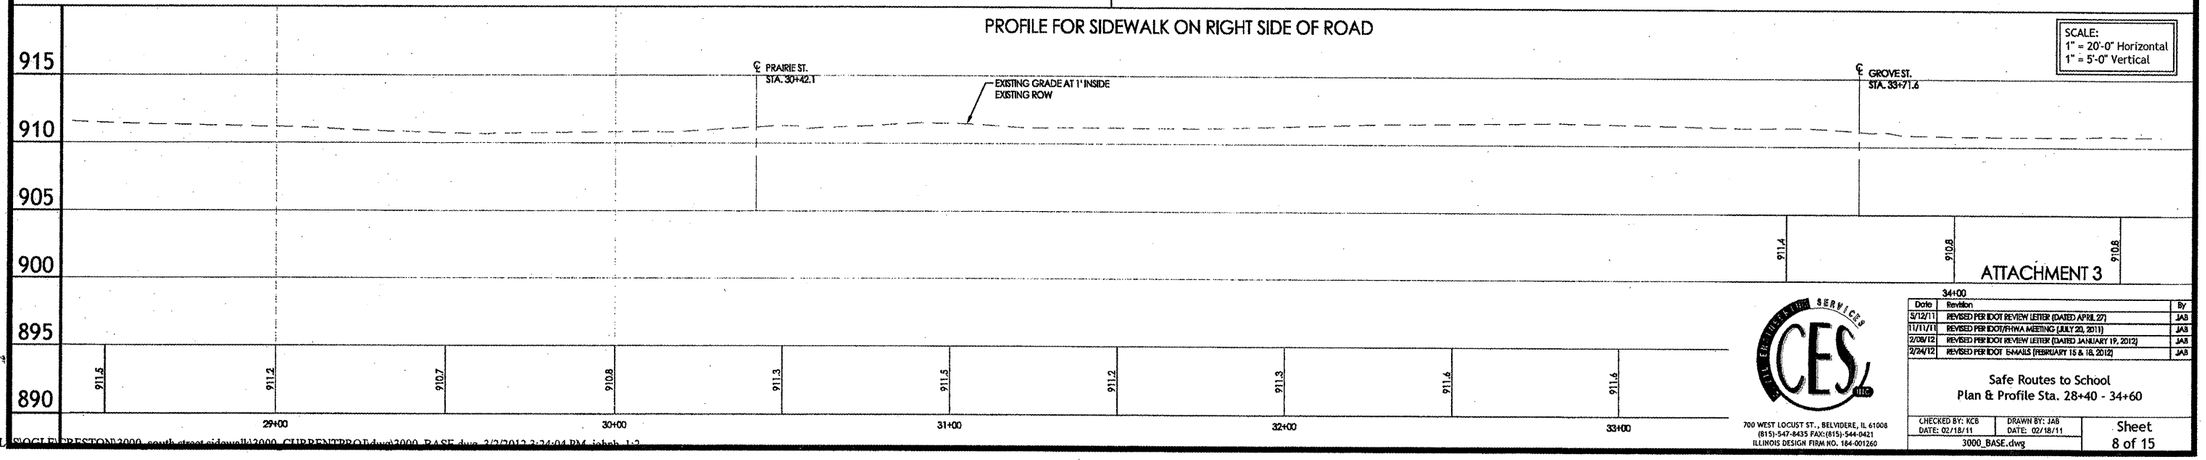

ATTACHMENT 3

CES, Inc. CIVIL ENGINEERING SERVICES
700 WEST LOCUST ST., BELVIDERE, IL 61008
(815)-547-8435 FAX:(815)-544-0421
ILLINOIS DESIGN FIRM NO. 184-001260

Date	Revision	By
5/13/11	REVISED PER IDOT REVIEW LETTER (DATED APRIL 27)	JAB
11/11/11	REVISED PER IDOT/FHWA MEETING (JULY 20, 2011)	JAB
2/09/12	REVISED PER IDOT REVIEW LETTER (DATED JANUARY 19, 2012)	JAB
2/24/12	REVISED PER IDOT S/AHALS (FEBRUARY 15 & 16, 2012)	JAB

Safe Routes to School
Plan & Profile Sta. 28+40 - 34+60

CHECKED BY: KCB DATE: 02/18/11
DRAWN BY: JAB DATE: 02/18/11
3000_BASE.dwg

Sheet 8 of 15

G:\FILES\OGLE\PRESTON\3000_south street sidewalk\3000_CURRENTPROD\dwg\3000_BASE.dwg, 2/2/2012 3:24:04 PM, jakob, 1:2