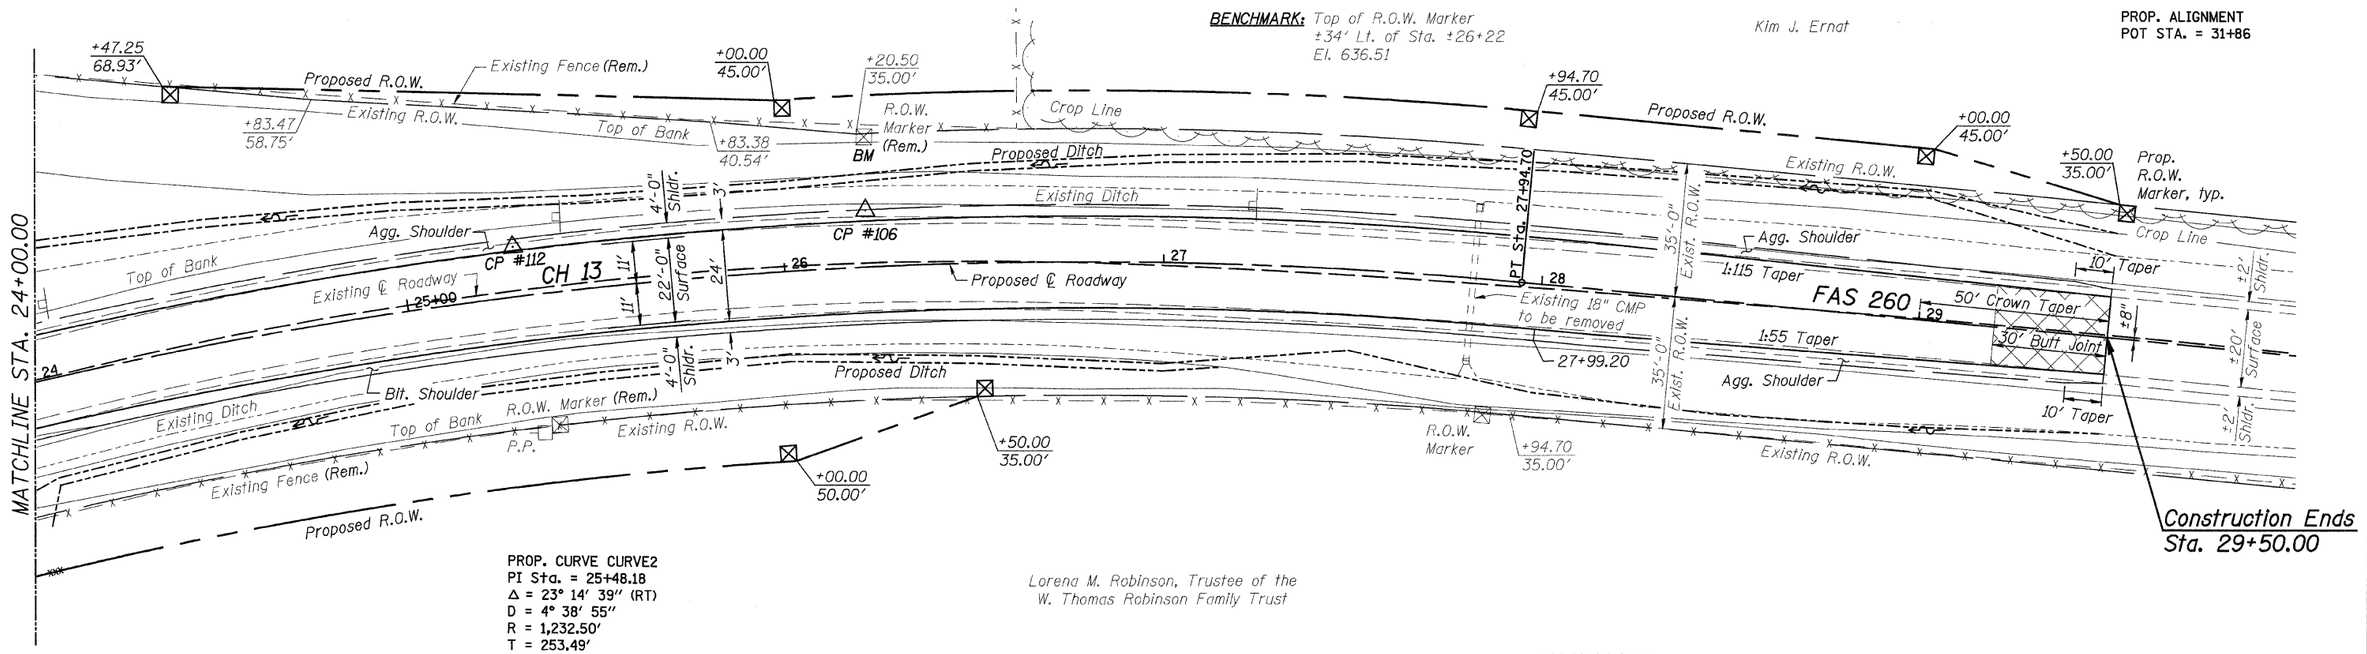

PROP. CURVE CURVE2
PI Sta. = 25+48.18
Δ = 23° 14' 39" (RT)
D = 4° 38' 55"
R = 1,232.50'
T = 253.49'
L = 500.01'
E = 25.80'
e = 4%
T.R. = 35'
S.E. RUN = 94'
P.C. STA = 22+94.69
P.T. STA = 27+94.70

UTILITIES:

Ameren IP
Attn: Kathy Cromwell
1450 Red Adams Road
Kewanee, IL 61443
(309) 852-2963

Nicor Gas
Attn: Connie Lane
1844 Ferry Road
Naperville, IL 60563
(630) 388-3830

Call Before You Dig
JULIE

PLAN SCALE
20' 0 20' 40' 60'

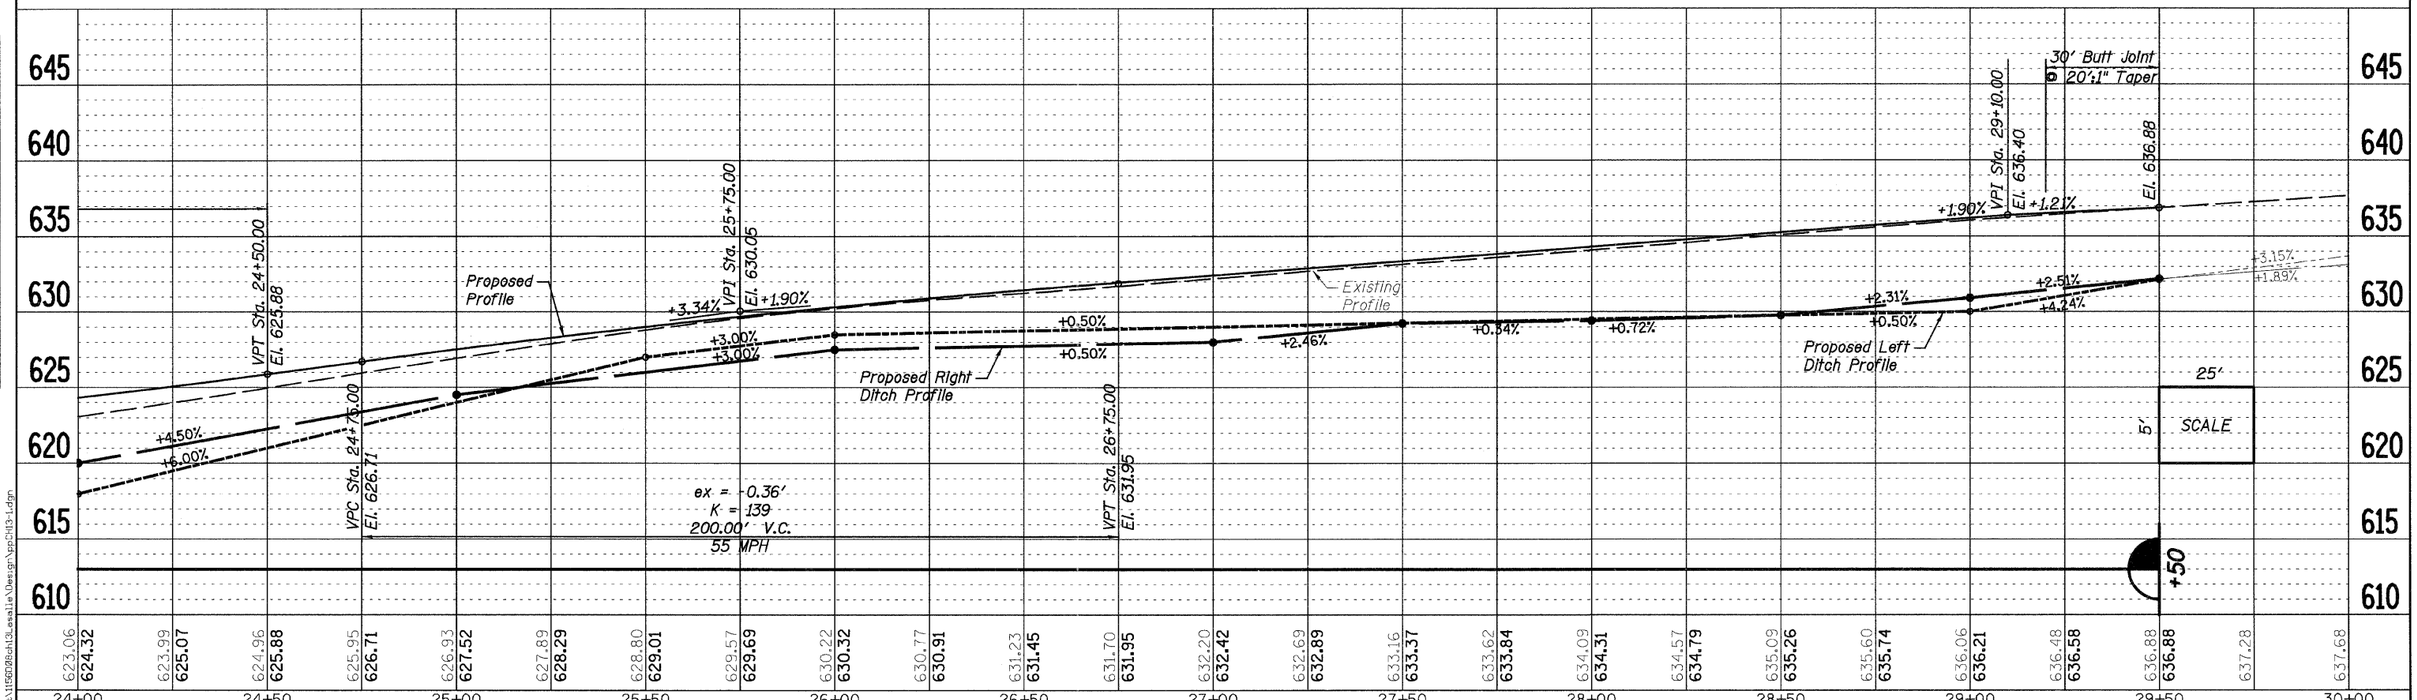

WILLETT HOFMANN & ASSOCIATES INC ENGINEERING ARCHITECTURE LAND SURVEYING 809 EAST 2ND STREET, DIXON, IL 61021-0367 T: 815-284-3381 DESIGN FIRM: #184-000918	DESIGNED - B.S.K.	REVISED -	LASALLE COUNTY C.H. 13 OVER TOMAHAWK CREEK STATION 20+00
	CHECKED - M.A.C.	REVISED -	
	DRAWN - R.D.A.	REVISED -	
	CHECKED - B.S.K.	REVISED -	

PLAN & PROFILE
STRUCTURE NO. 050-3604
SHEET NO. 5 OF 5 SHEETS | STA. 24+00.00 TO STA. 30+00.00

F.A.S. RTE.	SECTION	COUNTY	TOTAL SHEETS	SHEET NO.
260	10-00651-00-BR	LASALLE	51	15
	WHA# 1156D08	CONTRACT NO. 87466		
		ILLINOIS FED. AID PROJECT BRS-0260(105)		

PLAN: SURVEYED / PLOTTED / ALIGNMENT CHECKED / RT. OF WAY CHECKED / CADD FILE NAME / NOTE BOOK NO. / BY / DATE

PROFILE: SURVEYED / PLOTTED / GRADES CHECKED / B.M. NOTED / STRUCTURE NOTATNS CHKD / NOTE BOOK NO. / BY / DATE

FILE = S:\Struct\1156D08ch13Lasalle\Design\ppCH13-1.dgn