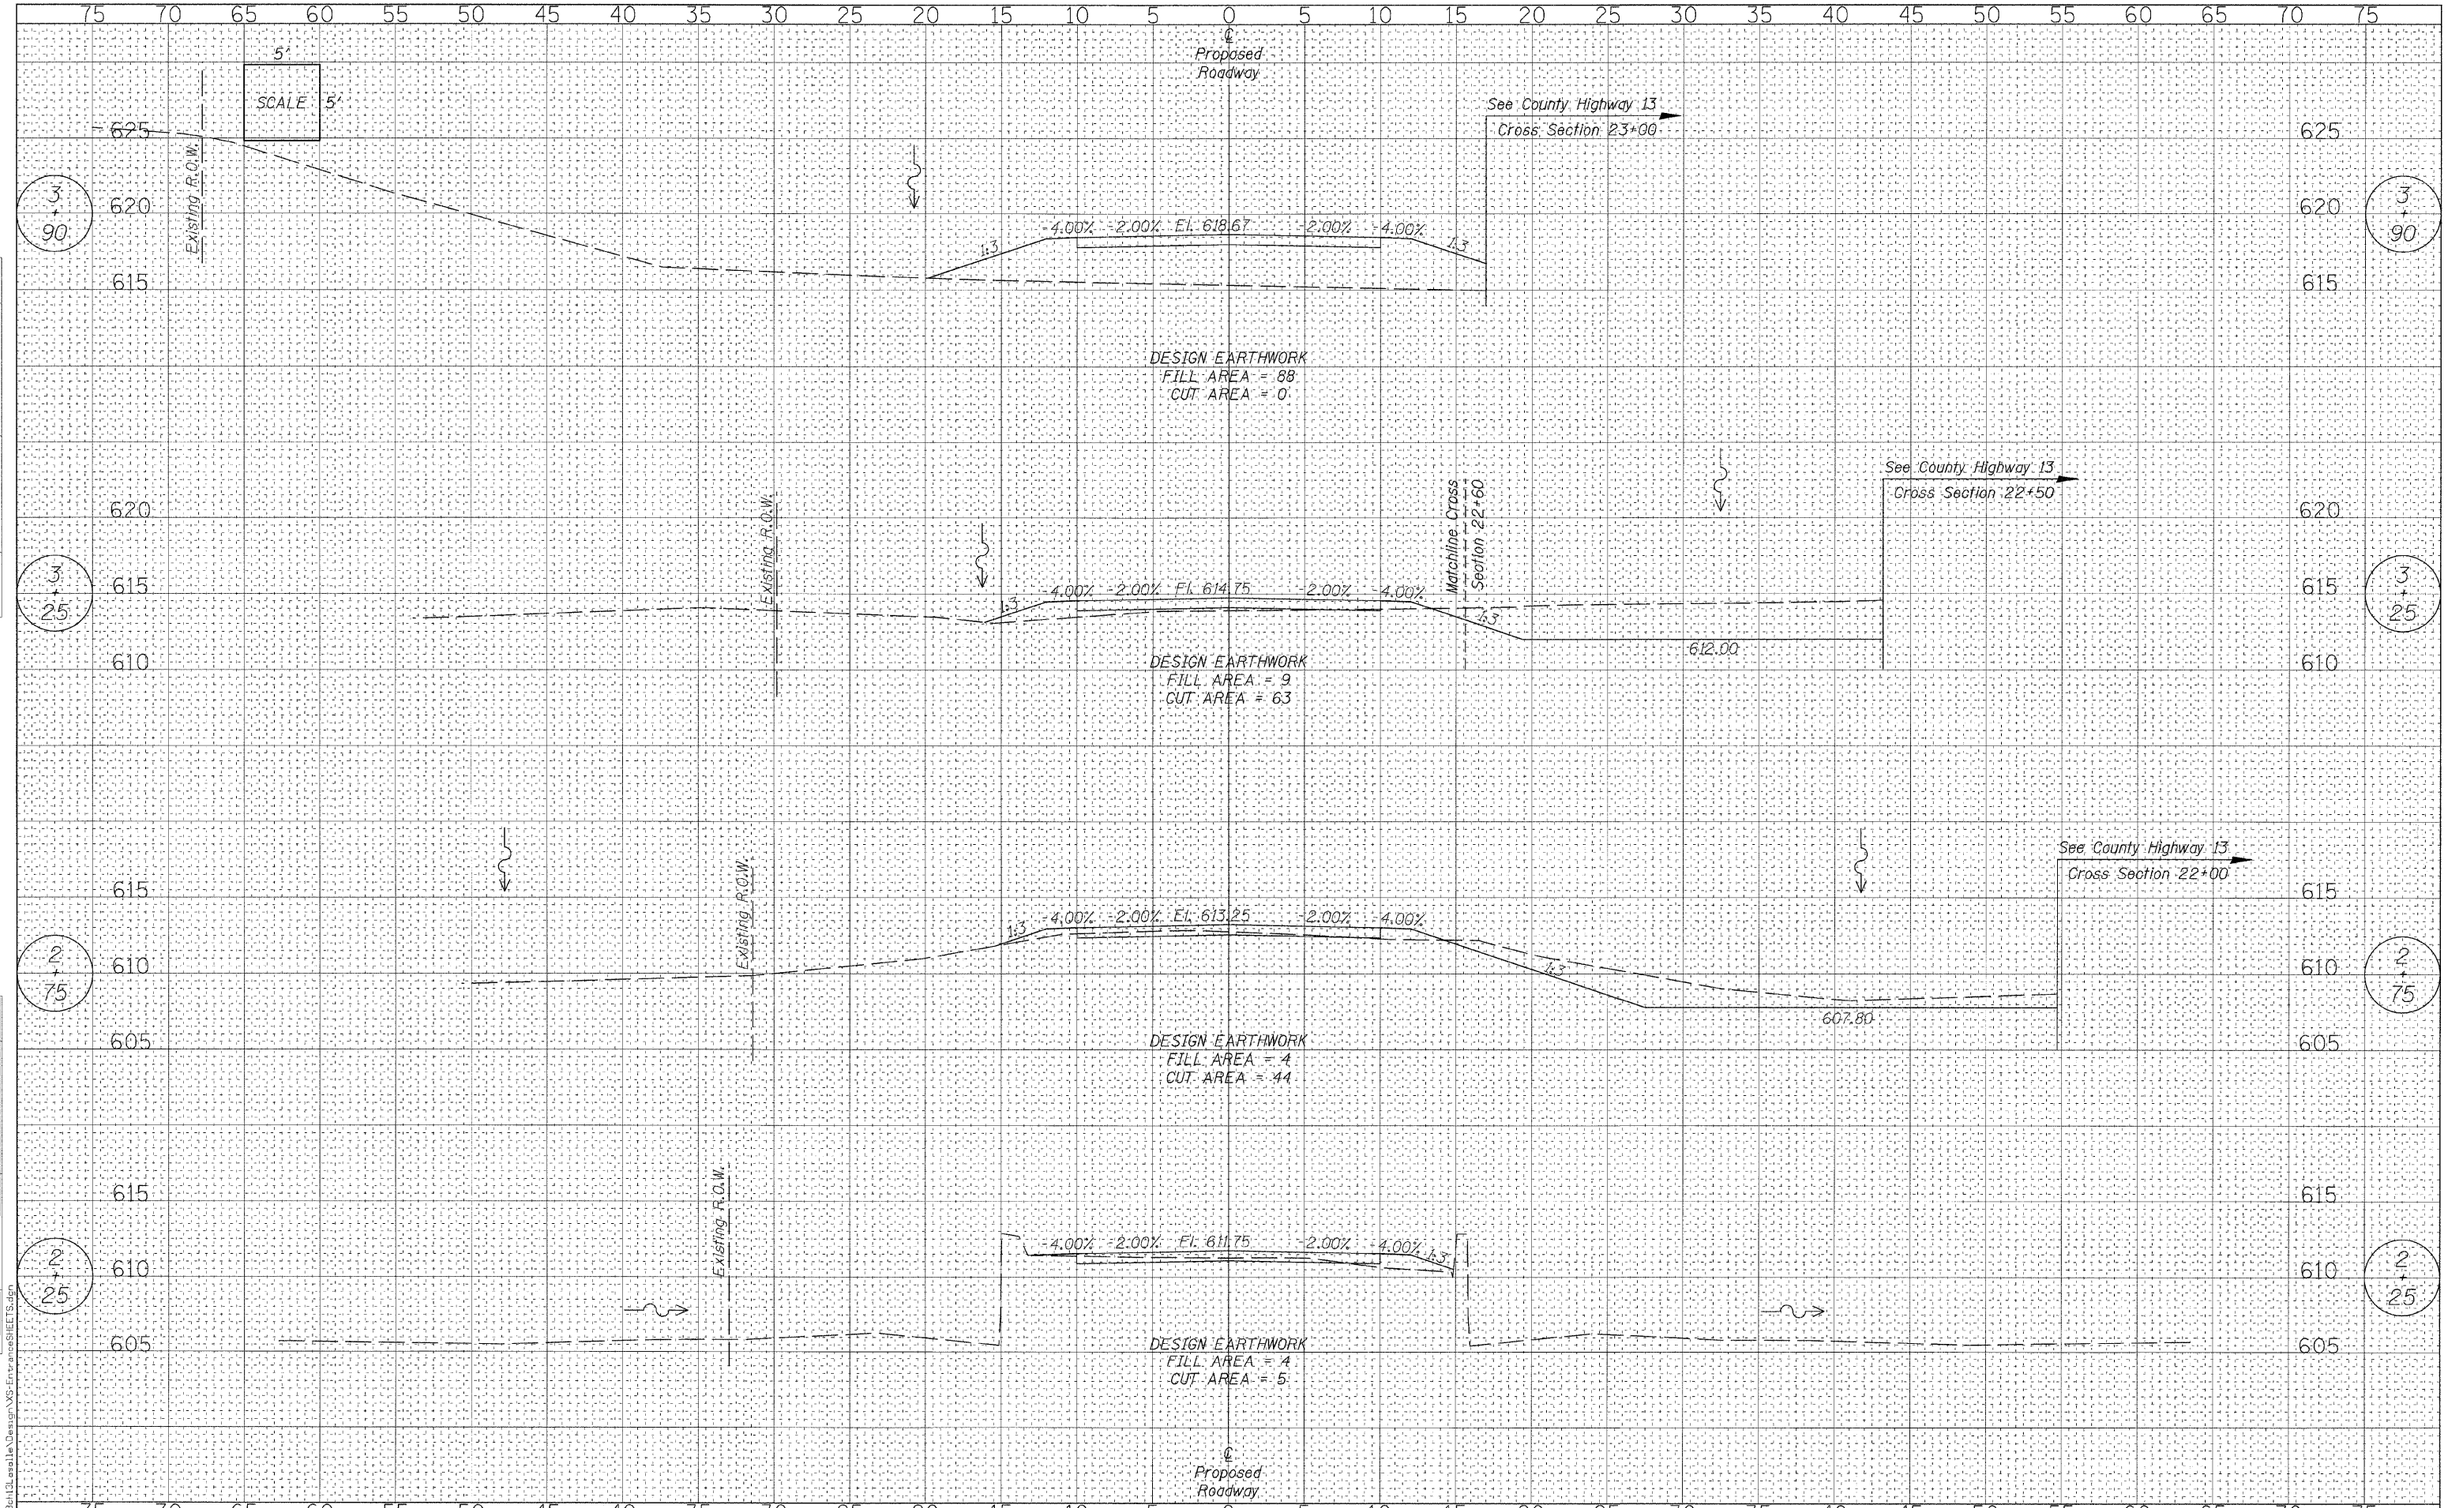

FINAL SURVEY	NOTE BOOK	NO.
SURVEYED		
PLOTTED		
TEMPLATE		
AREAS		
AREAS CHECKED		

BY	DATE

ORIGINAL SURVEY	NOTE BOOK	NO.
SURVEYED		
PLOTTED		
TEMPLATE		
AREAS		
AREAS CHECKED		

BY	DATE

FILE = J:\1156208ch13\lasalle\Design\XS-EntranceSHEETS.dgn

WILLETT HOFMANN & ASSOCIATES INC
ENGINEERING ARCHITECTURE LAND SURVEYING
309 EAST 2ND STREET, OTTAWA, IL 61021-0367
T: 815-284-3381 DESIGN FIRM: #184-000913

DESIGNED	J.M.K.	REVISED -
CHECKED	G.F.S.	REVISED -
DRAWN	J.M.K.	REVISED -
CHECKED	G.F.S.	REVISED -

LASALLE COUNTY
C.H. 13 OVER TOMAHAWK CREEK
STATION 20+00

CROSS SECTIONS – PRIVATE ENTRANCE
STRUCTURE NO. 050-3604

SHEET NO. 2 OF 2 SHEETS | STA. 2+25 TO STA. 3+90

F.A.S. RTE.	SECTION	COUNTY	TOTAL SHEETS	SHEET NO.
260	10-00651-00-BR	LASALLE	51	50
	WHA# 1156D08	CONTRACT NO. 87466		
	ILLINOIS FED. AID PROJECT BRS-0260(105)			