| FINAL SURVEY | NOTE BOOK | NO. |
|---|---|---|
| SURVEYED | BY | |
| PLOTTED | | |
| TEMPLATE | | |
| AREAS | | |
| AREAS CHECKED | DATE | |

| ORIGINAL SURVEY | NOTE BOOK | NO. |
|---|---|---|
| SURVEYED | BY | |
| PLOTTED | | |
| TEMPLATE | | |
| AREAS | | |
| AREAS CHECKED | DATE | |

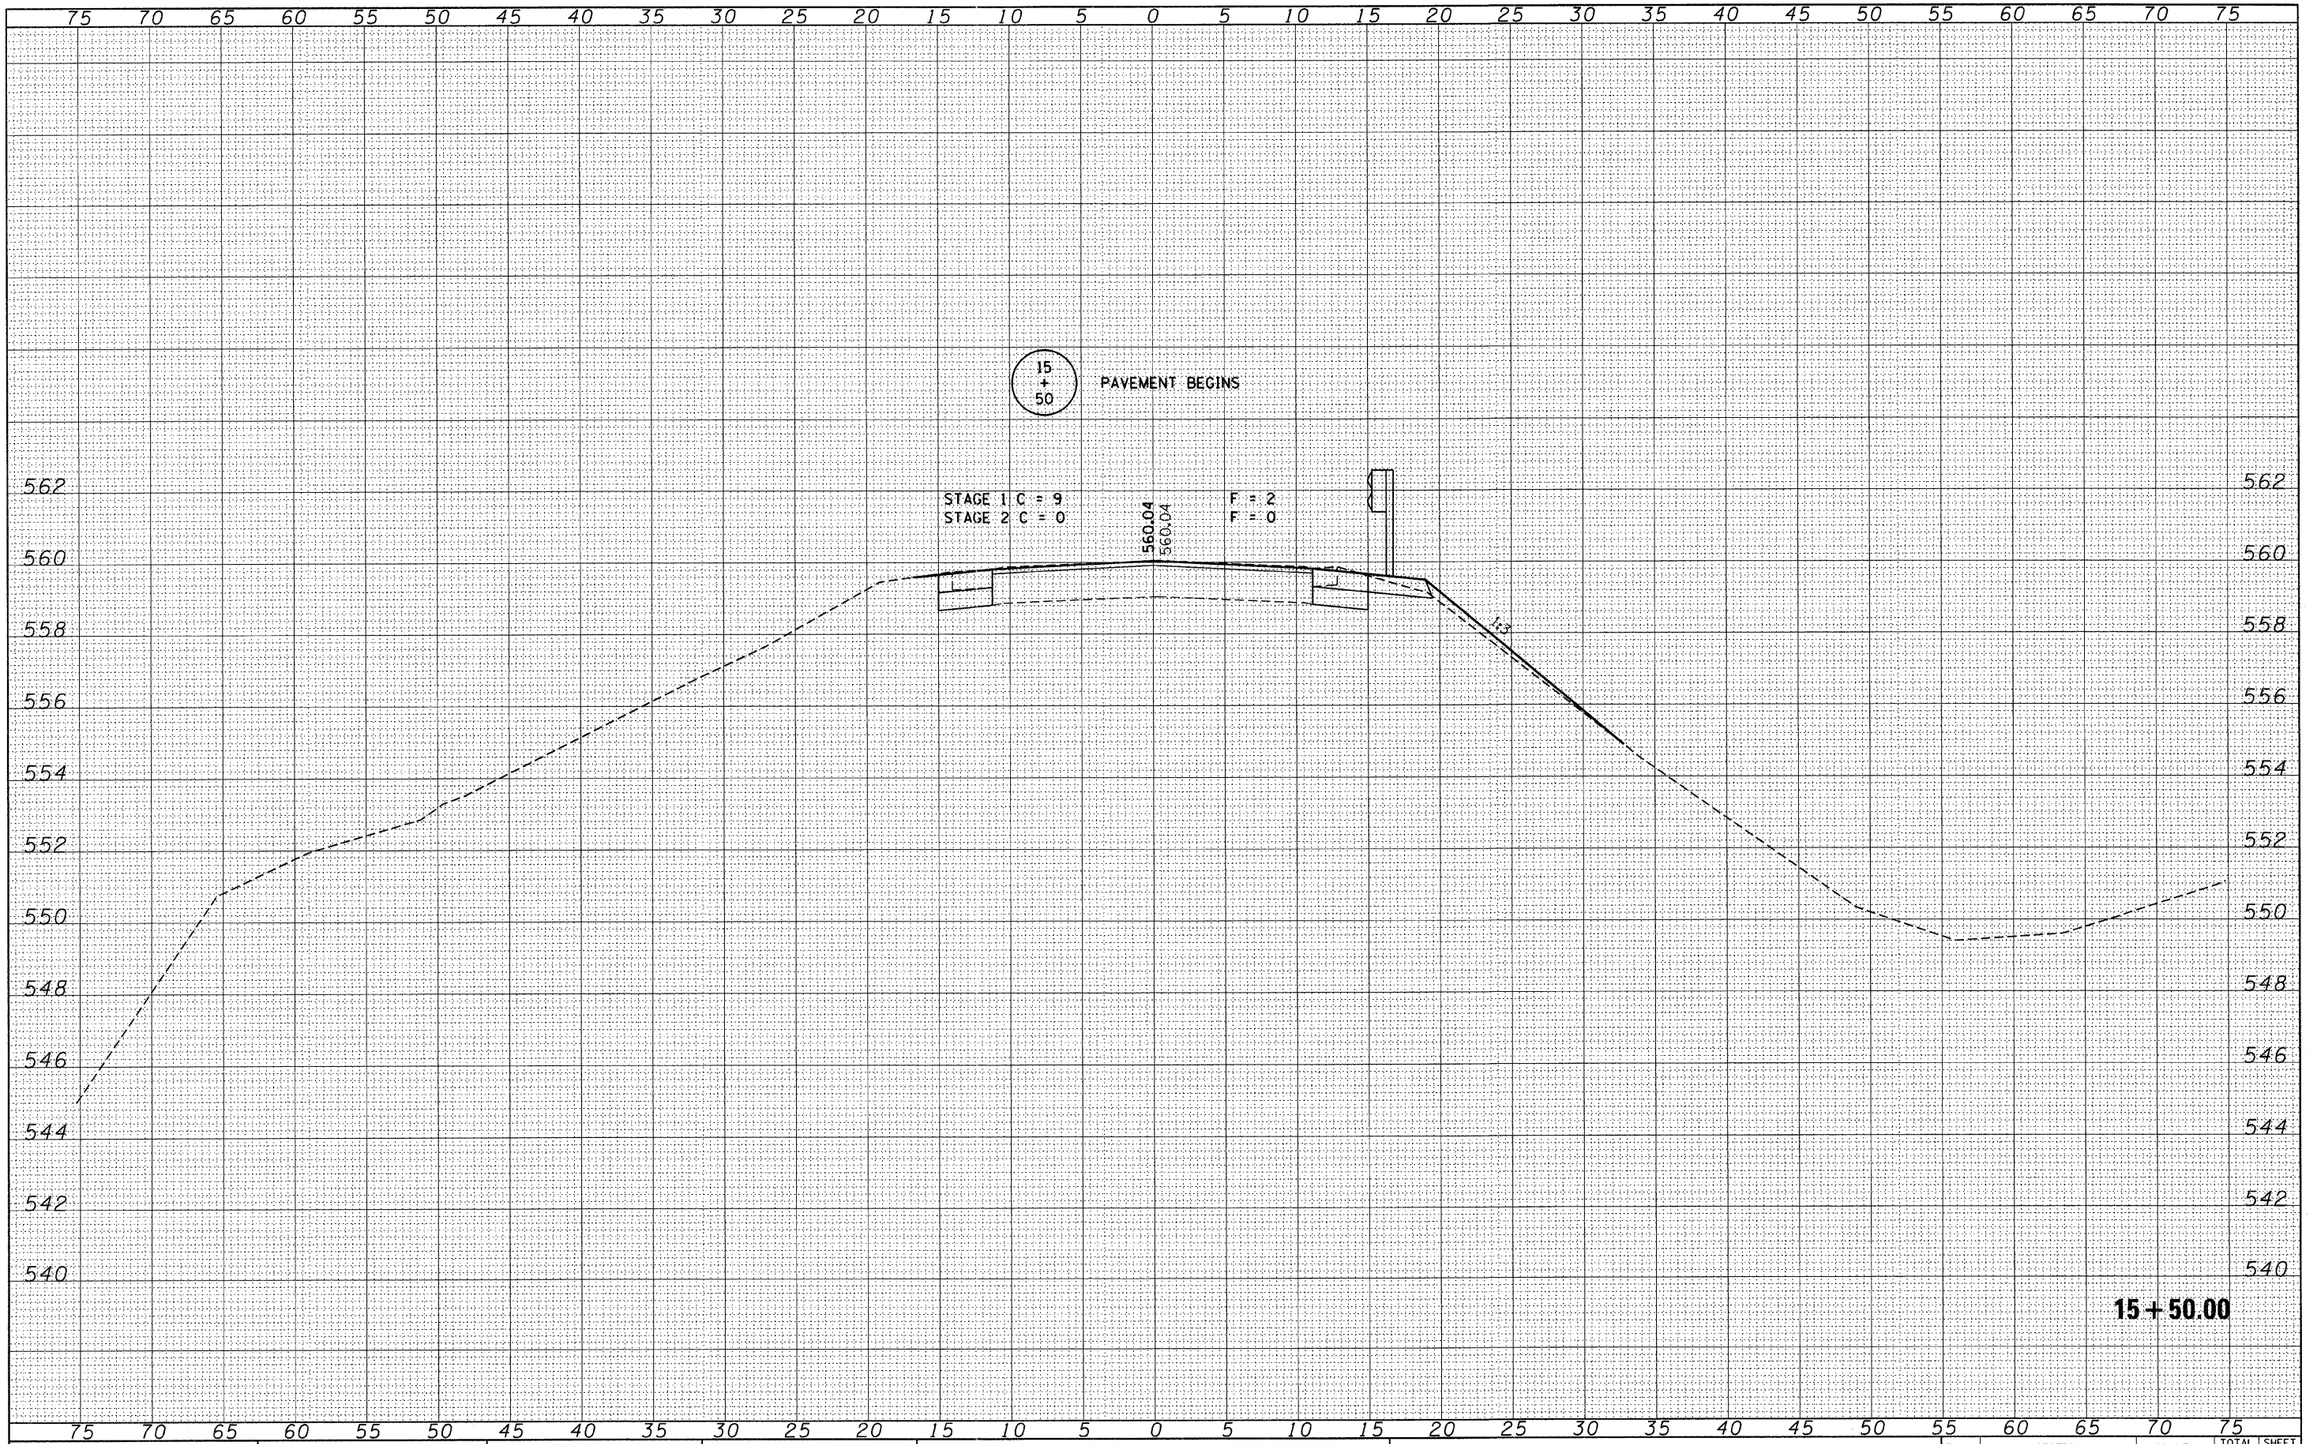


| | | | | |
|---|---|---|---|---|
| FILE NAME = 100108-sht-sxs.dgn | USER NAME = | DESIGNED - S.W.M. | REVISED - | |
| | | DRAWN - T.W.K. | REVISED - | |
| | PLOT SCALE = | CHECKED - L.F.S. | REVISED - | |
| | PLOT DATE = 2/9/2012 | DATE - 02/09/12 | REVISED - | |


HAMPTON, LENZINI AND RENWICK, INC.
3065 STEVENSON DRIVE, SUITE 201
SPRINGFIELD, ILLINOIS 62703
ILLINOIS PROFESSIONAL DESIGN FIRM
LB / PE / SE CORP. 184.003959


**STATE OF ILLINOIS**
**VERMILION COUNTY HIGHWAY DEPARTMENT**

**CROSS SECTIONS**
**C.H. 6 / PERRYSVILLE ROAD**

SCALE: H:5 V:2 | SHEET NO. OF SHEETS | STA. 15+50.00 TO STA. 15+50.00

| F.A.U. | SECTION | COUNTY | TOTAL SHEETS | SHEET NO. |
|---|---|---|---|---|
| 7043 | 09-00171-00-BR | VERMILION | 66 | 14 |
| | | CONTRACT NO. 91449 | | |
| | ILLINOIS FED. AID PROJECT | | | |