FINAL SURVEY	SURVEYED	BY	
	PLOTTED		
NOTE BOOK	TOTAL SHEETS		
	AREAS		
NO.	AREAS CHECKED		DATE

ORIGINAL SURVEY	SURVEYED	BY	
	PLOTTED		
NOTE BOOK	TOTAL SHEETS		
	AREAS		
NO.	AREAS CHECKED		DATE

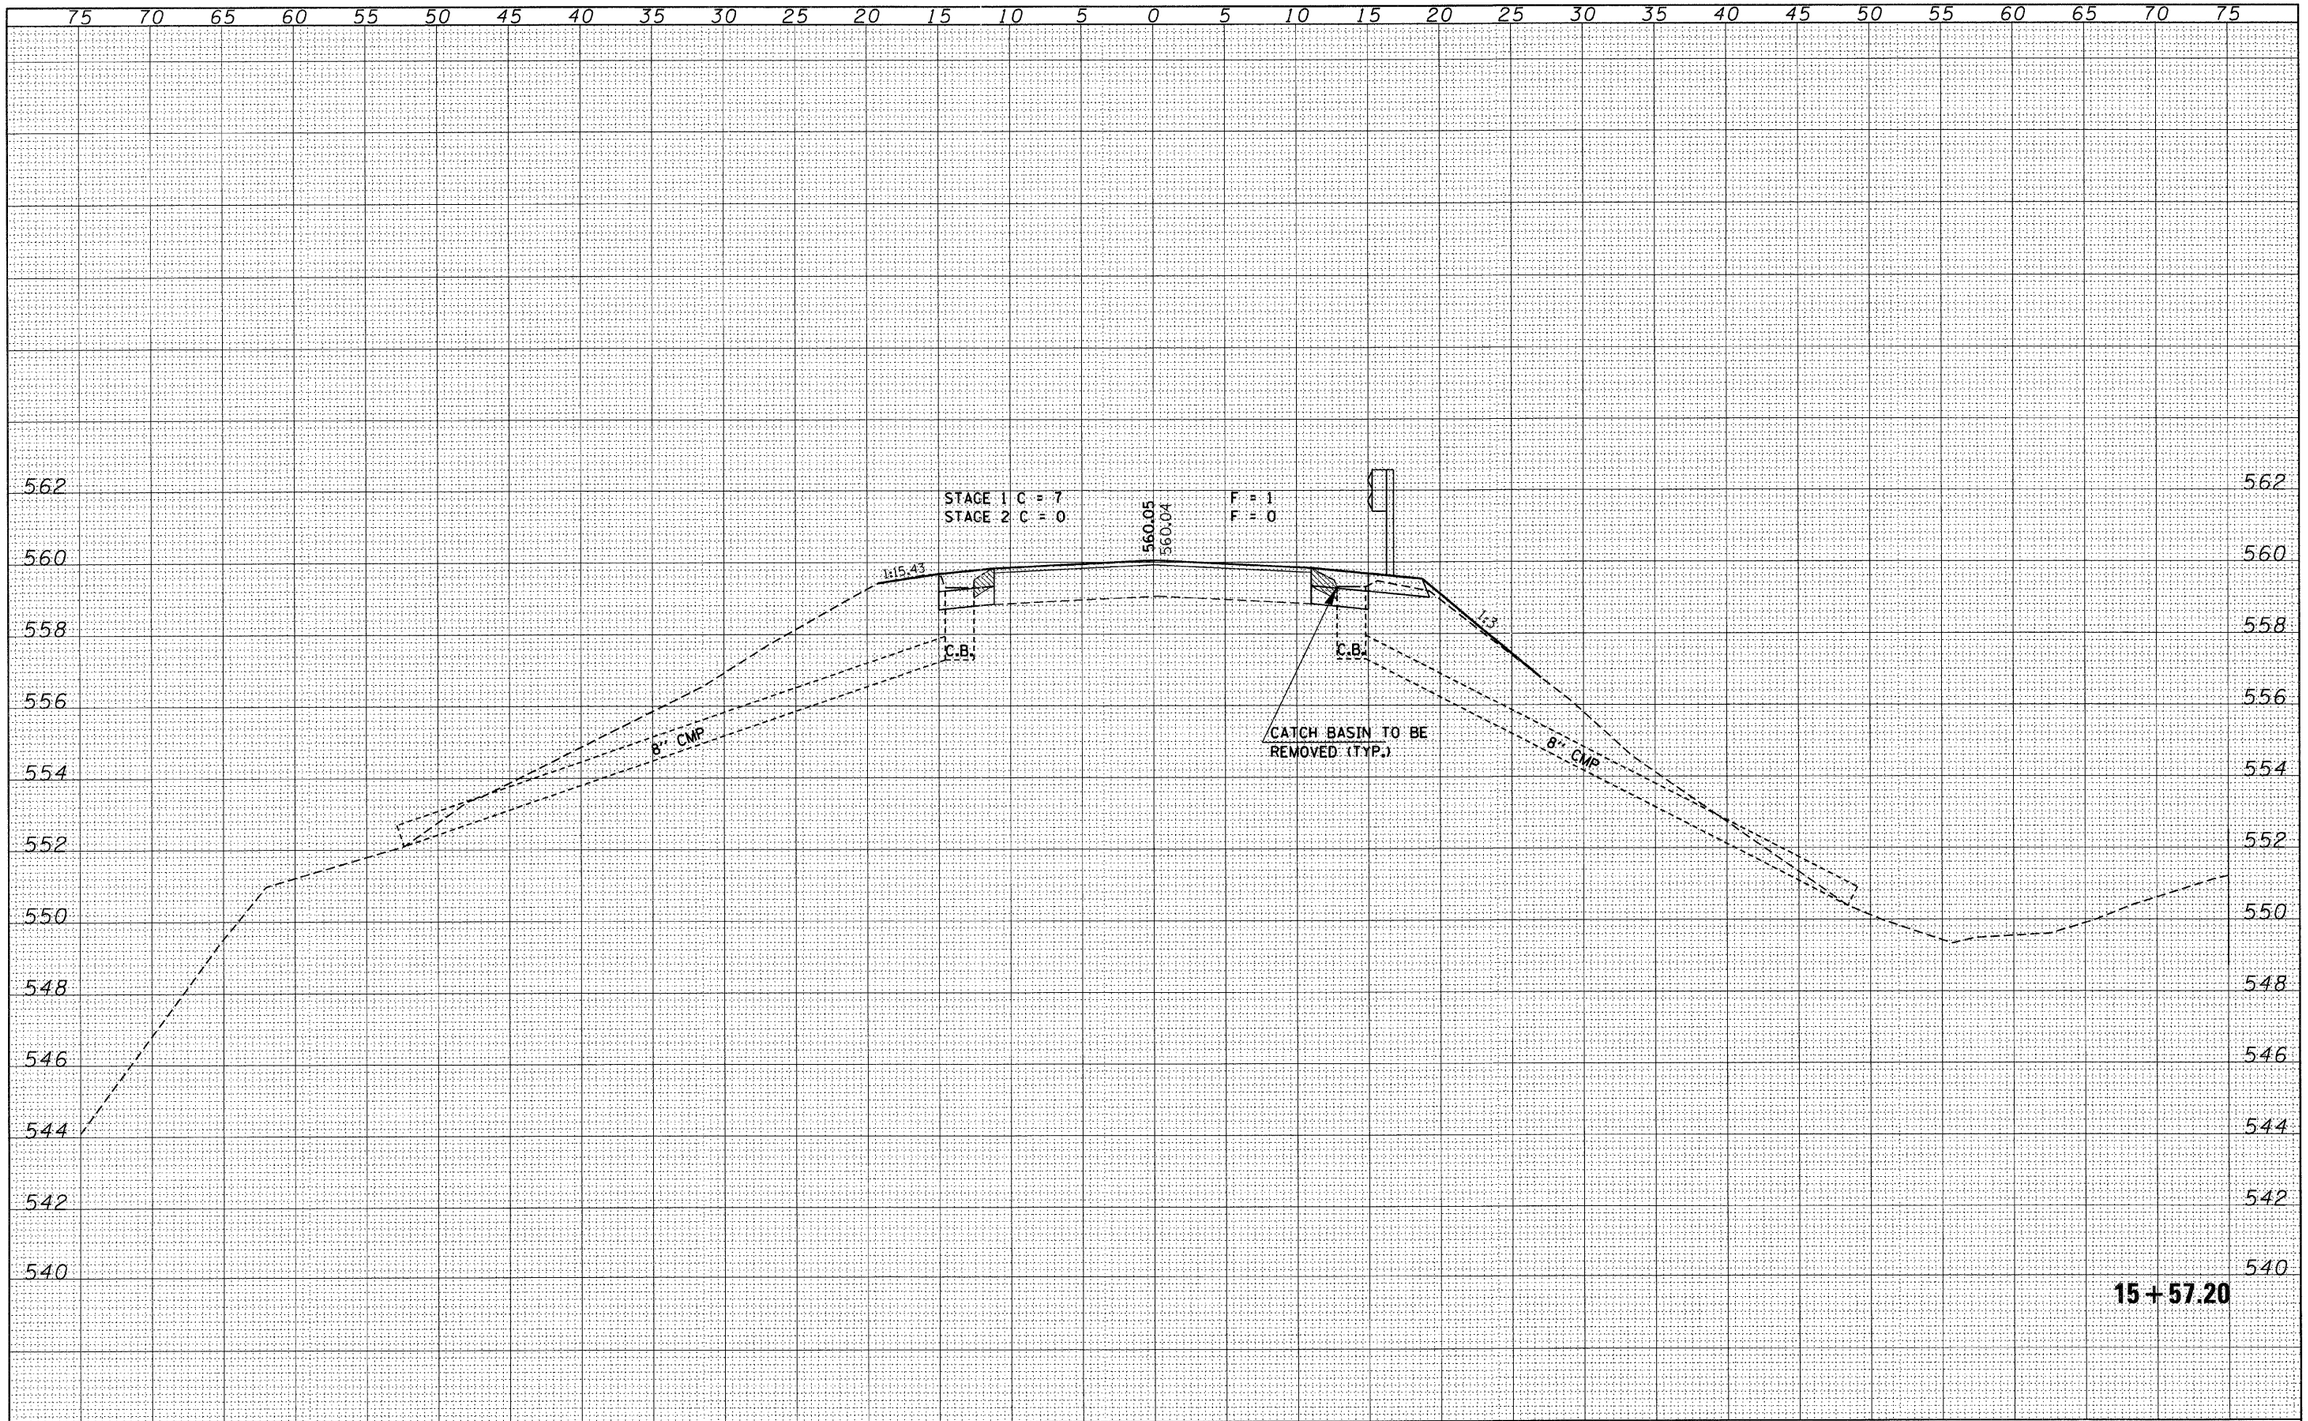

FILE NAME = 100108-sht-sxs.dgn	USER NAME =	DESIGNED - S.W.M.	REVISED -	STATE OF ILLINOIS VERMILION COUNTY HIGHWAY DEPARTMENT	CROSS SECTIONS C.H. 6 / PERRYSVILLE ROAD
HAMPTON, LENZINI AND RENWICK, INC. 3065 STEVENSON DRIVE, SUITE 201 SPRINGFIELD, ILLINOIS 62703 ILLINOIS PROFESSIONAL DESIGN FIRM LR / PE / SE CORP. 184.005859	PLOT SCALE =	DRAWN - T.W.K.	REVISED -		SCALE: H:5;V:2 | SHEET NO. OF SHEETS | STA. 15+57.20 TO STA. 15+57.20
	PLOT DATE = 2/9/2012	CHECKED - L.F.S.	REVISED -		
		DATE - 02/09/12	REVISED -		

F.A.U.	SECTION	COUNTY	TOTAL SHEETS	SHEET NO.
7043	09-00171-00-BR	VERMILION	66	15
		CONTRACT NO. 91449		
	ILLINOIS FED. AID PROJECT			