FINAL SURVEY		BY	DATE
NOTE BOOK	SURVEYED		
NO.	PLOTTED		
	CHECKED		
	AREAS		
	AREAS CHECKED		

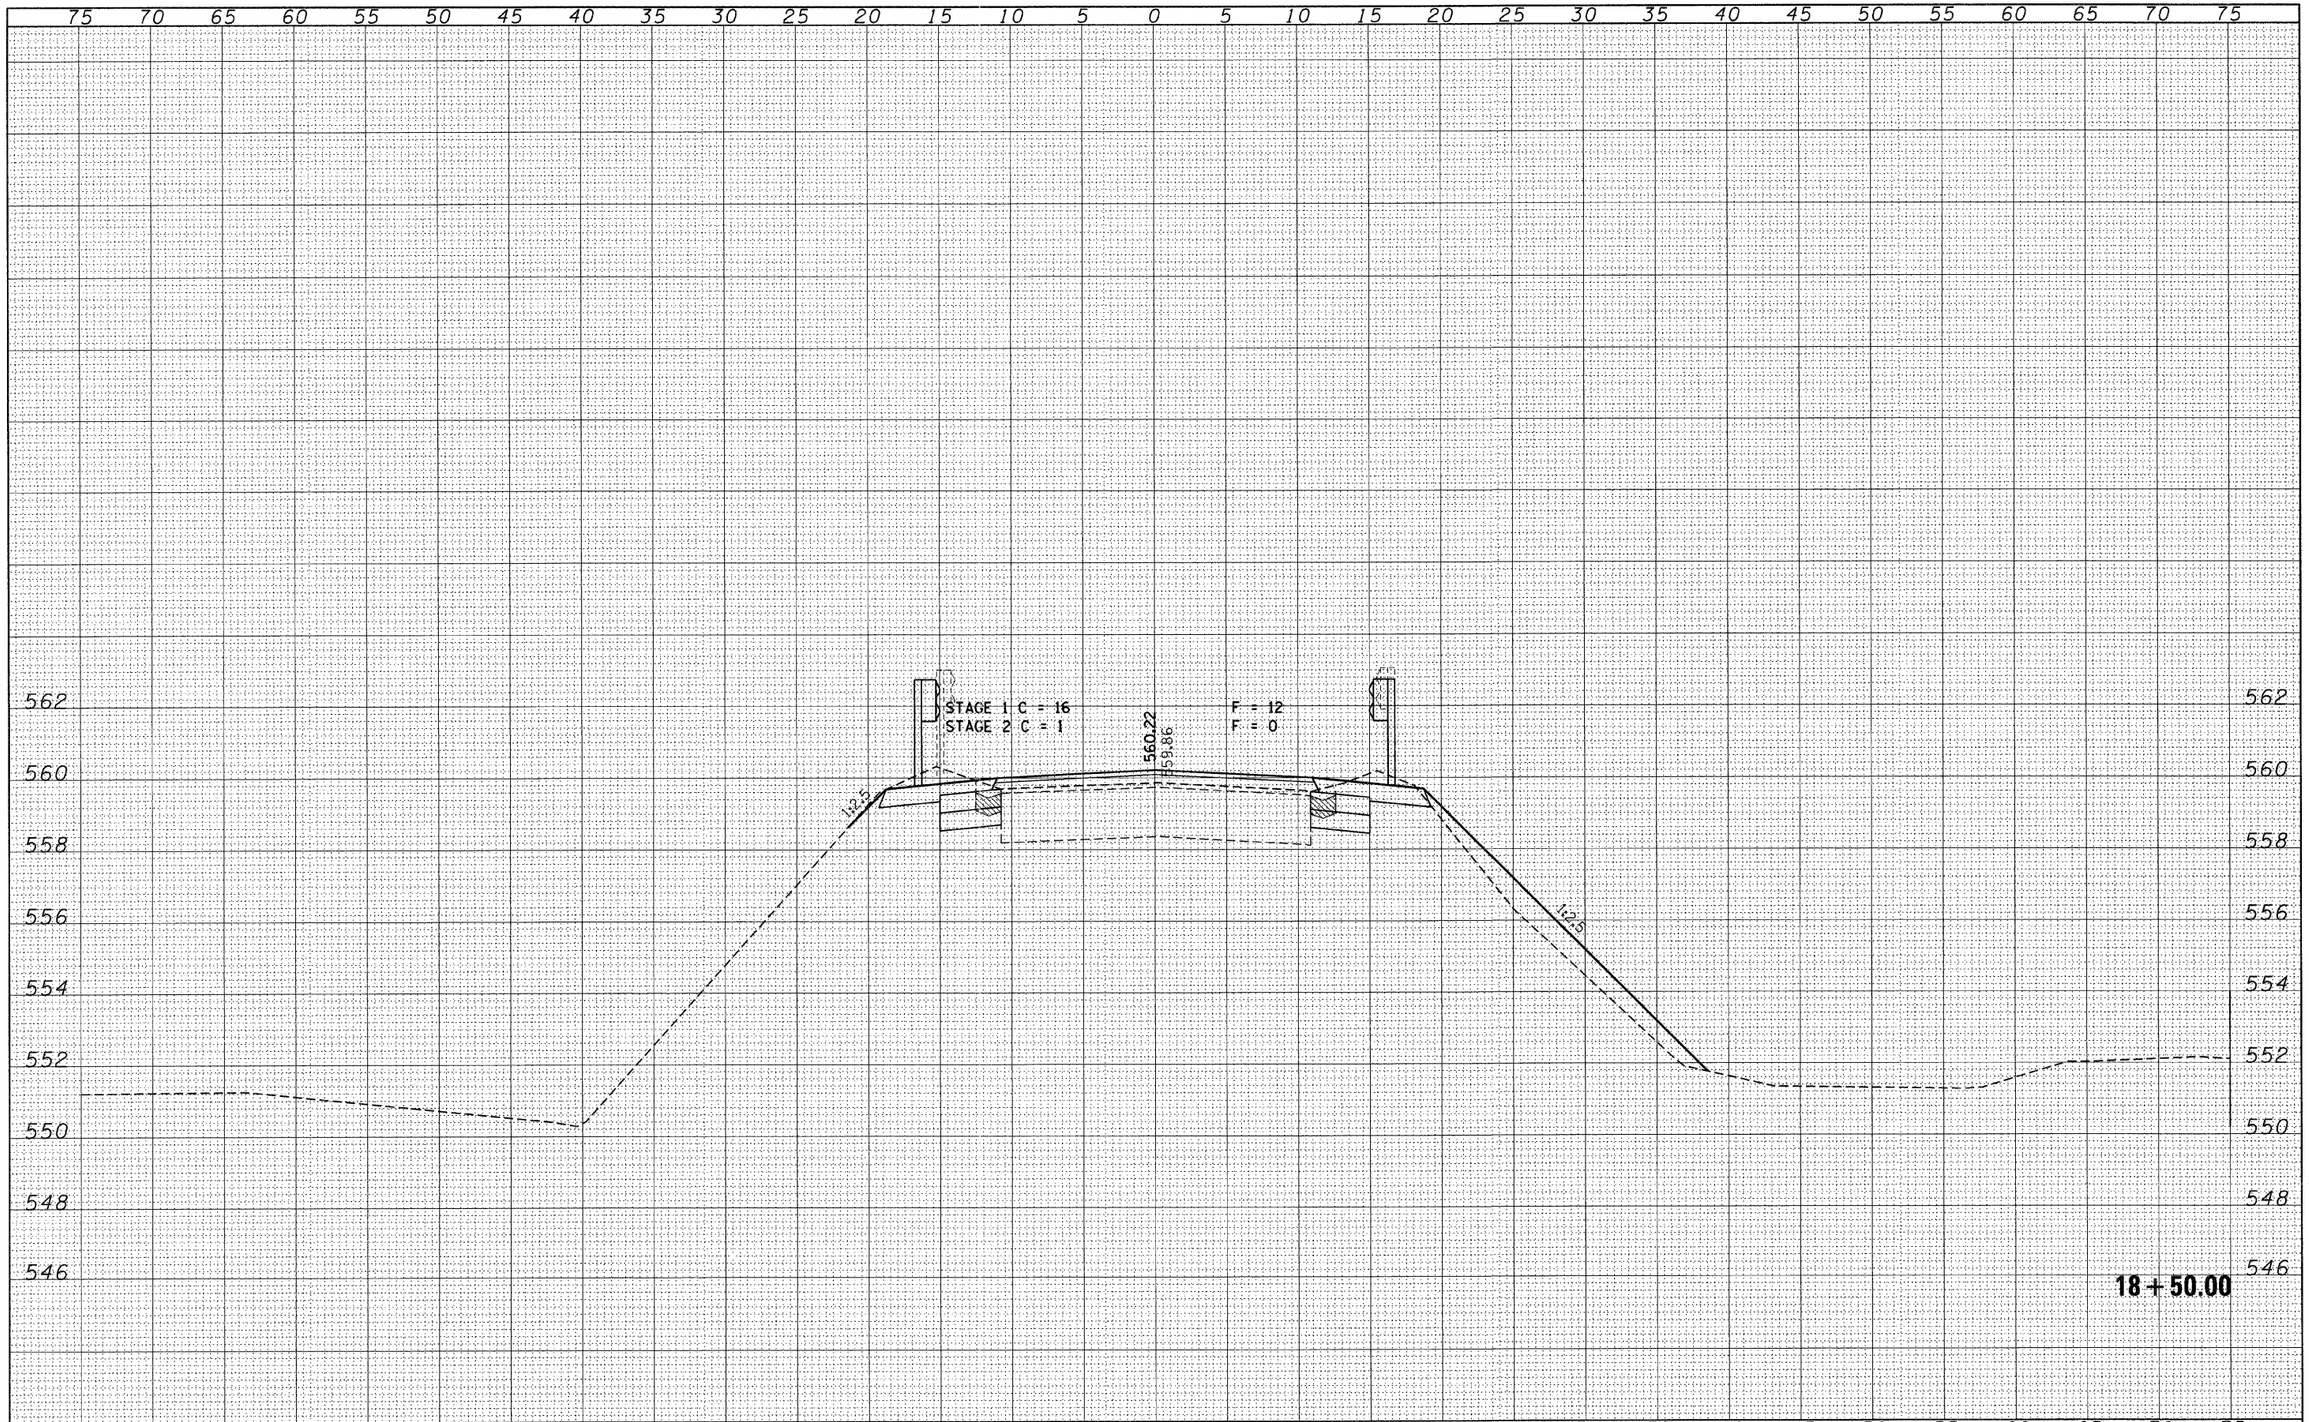

ORIGINAL SURVEY		BY	DATE
NOTE BOOK	SURVEYED		
NO.	PLOTTED		
	CHECKED		
	AREAS		
	AREAS CHECKED		

FILE NAME = 100108-sht-sxs.dgn	USER NAME =	DESIGNED - S.W.M.	REVISED -
		DRAWN - T.W.K.	REVISED -
	PLOT SCALE =	CHECKED - L.F.S.	REVISED -
	PLOT DATE = 2/9/2012	DATE - 02/09/12	REVISED -

HAMPTON, LENZINI AND RENWICK, INC.
3065 STEVENSON DRIVE, SUITE 201
SPRINGFIELD, ILLINOIS 62703
ILLINOIS PROFESSIONAL DESIGN FIRM
LS / PE / SE CORP. 184.005659

STATE OF ILLINOIS
VERMILION COUNTY HIGHWAY DEPARTMENT

CROSS SECTIONS
C.H. 6 / PERRYSVILLE ROAD

SCALE: H:5 V:2 | SHEET NO. OF SHEETS | STA. 18+50.00 | TO STA. 18+50.00

F.A.U.	SECTION	COUNTY	TOTAL SHEETS	SHEET NO.
7043	09-00171-00-BR	VERMILION	66	30
		CONTRACT NO. 91449		
	ILLINOIS	FED. AID PROJECT		