CONTRACT NO. 91468

LEG 4

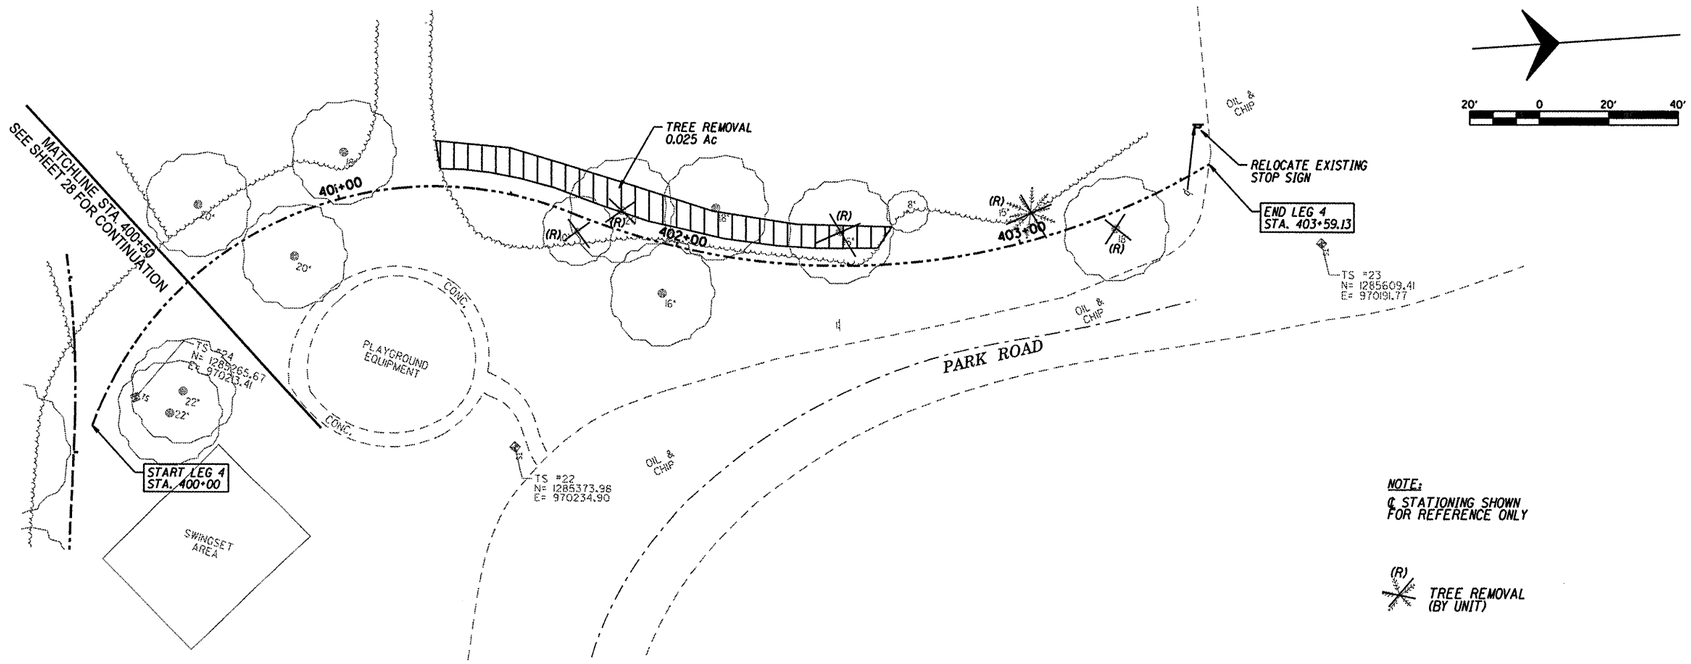

NOTE:
℄ STATIONING SHOWN FOR REFERENCE ONLY

(R) TREE REMOVAL (BY UNIT)

REVISION	DATE	DESCRIPTION

PROJECT TITLE
VILLAGE OF MAHOMET & CC FOREST PRESERVE
LAKE OF THE WOODS ROAD
MULTI-PURPOSE PATHWAY

SHEET TITLE
REMOVAL SHEET

Sodemann and Associates, Inc.
340 NORTH NEIL STREET
POST OFFICE BOX 557
CHAMPAIGN, ILLINOIS 61824-0557
TEL 217 352-7681 FAX 217 352-7922
ENGINEERING / ANALYSIS / MANAGEMENT

DES. CMO	DRN. MSD	CHK. EBH	APP. SPS

PROJECT NO.
10109

DATE
12-12-2011

SHEET
30
OF 61 SHEETS