CONTRACT NO. 91468

ROUTE NO.	SECTION	COUNTY	TOTAL SHEETS	SHEET NO.
--	--	CHAMPAIGN	61	45

STA. TO STA.

F.H.W.A. REG. ILLINOIS PROJECT

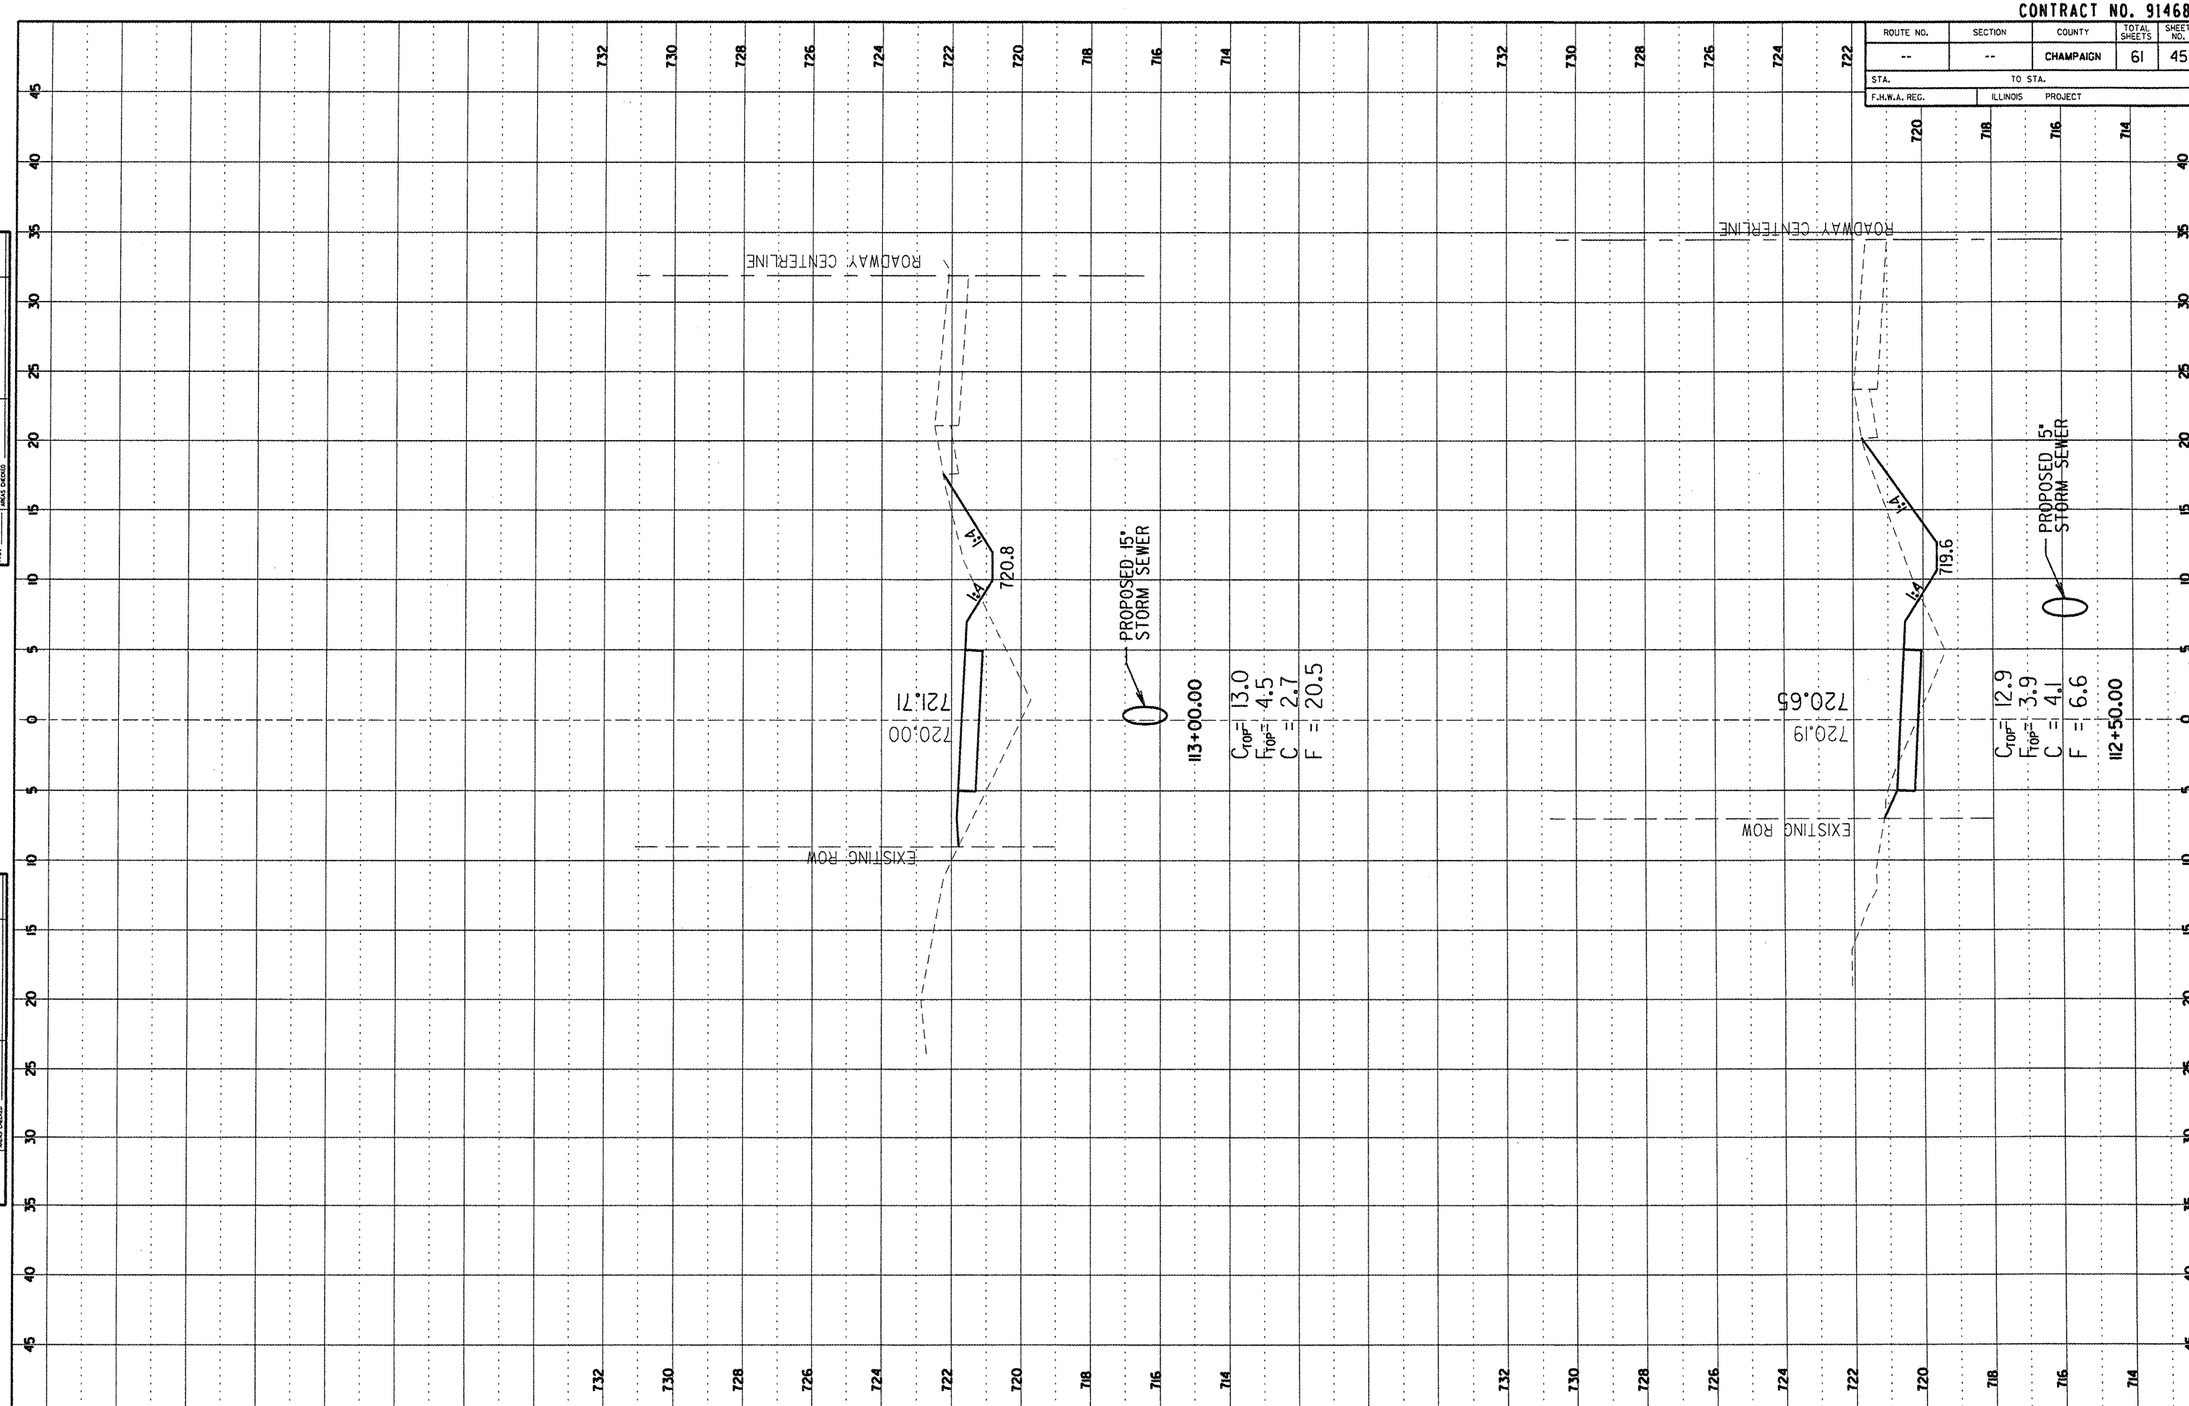

FINAL SURVEY NOTE BOOK NO. SURVEYED PLOTTED TEMPLATE AREAS AREAS CHECKED BY DATE

ORIGINAL SURVEY NOTE BOOK NO. SURVEYED PLOTTED TEMPLATE AREAS AREAS CHECKED BY DATE

LAKE OF THE WOODS ROAD MULTI-USE PATHWAY CHAMPAIGN COUNTY

SHEET 45 OF 61 SHEETS 10109

Cross Section Sheets 1.dgn 1/11/2012 2:17:13 PM