CONTRACT NO. 91468

ROUTE NO.	SECTION	COUNTY	TOTAL SHEETS	SHEET NO.
--	--	CHAMPAIGN	61	46

STA. TO STA.

F.H.W.A. REG. ILLINOIS PROJECT

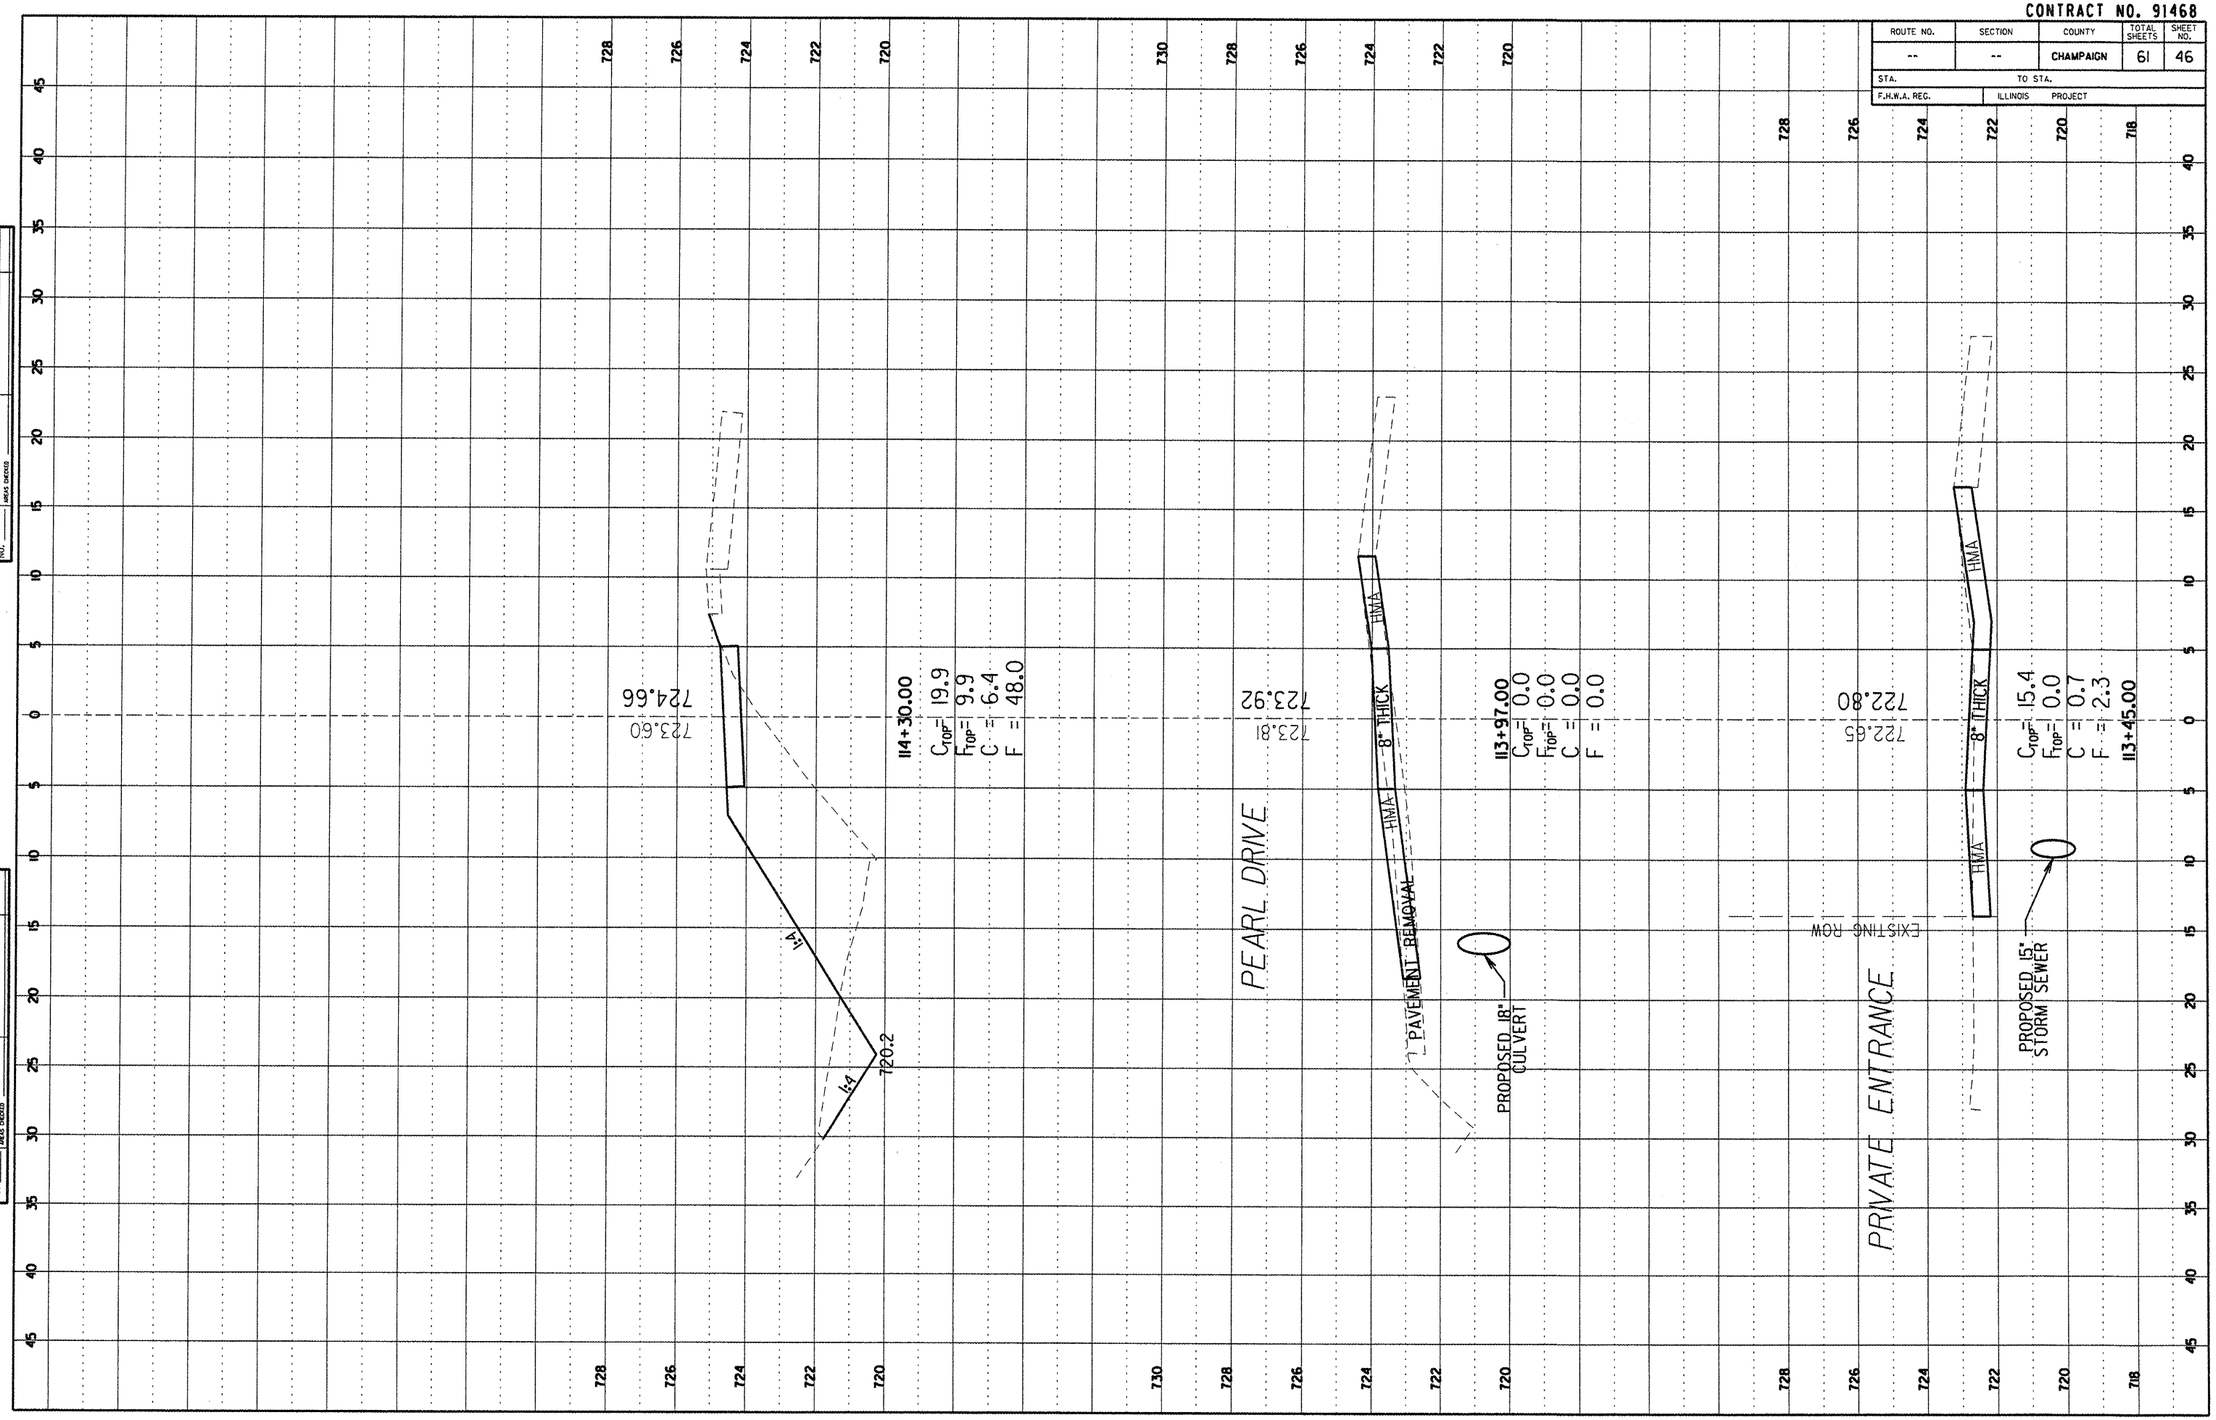

FINAL SURVEY NOTE BOOK NO. ____ SURVEYED PLOTTED TEMPLATE AREAS AREAS CHECKED BY DATE

ORIGINAL SURVEY NOTE BOOK NO. ____ SURVEYED PLOTTED TEMPLATE AREAS AREAS CHECKED BY DATE

LAKE OF THE WOODS ROAD MULTI-USE PATHWAY CHAMPAIGN COUNTY

SHEET 46 OF 61 SHEETS 10109

Cross Section Sheets 1.dgn 1/11/2012 2:17:14 PM