CONTRACT NO. 91468

ROUTE NO.	SECTION	COUNTY	TOTAL SHEETS	SHEET NO.
--	--	CHAMPAIGN	61	48
STA.	TO STA.			
F.H.W.A. REG.	ILLINOIS	PROJECT		

FINAL SURVEY — SURVEYED — PLOTTED — CHECKED — NOTE BOOK — NO. — BY — DATE

ORIGINAL SURVEY — SURVEYED — PLOTTED — CHECKED — NOTE BOOK — NO. — BY — DATE

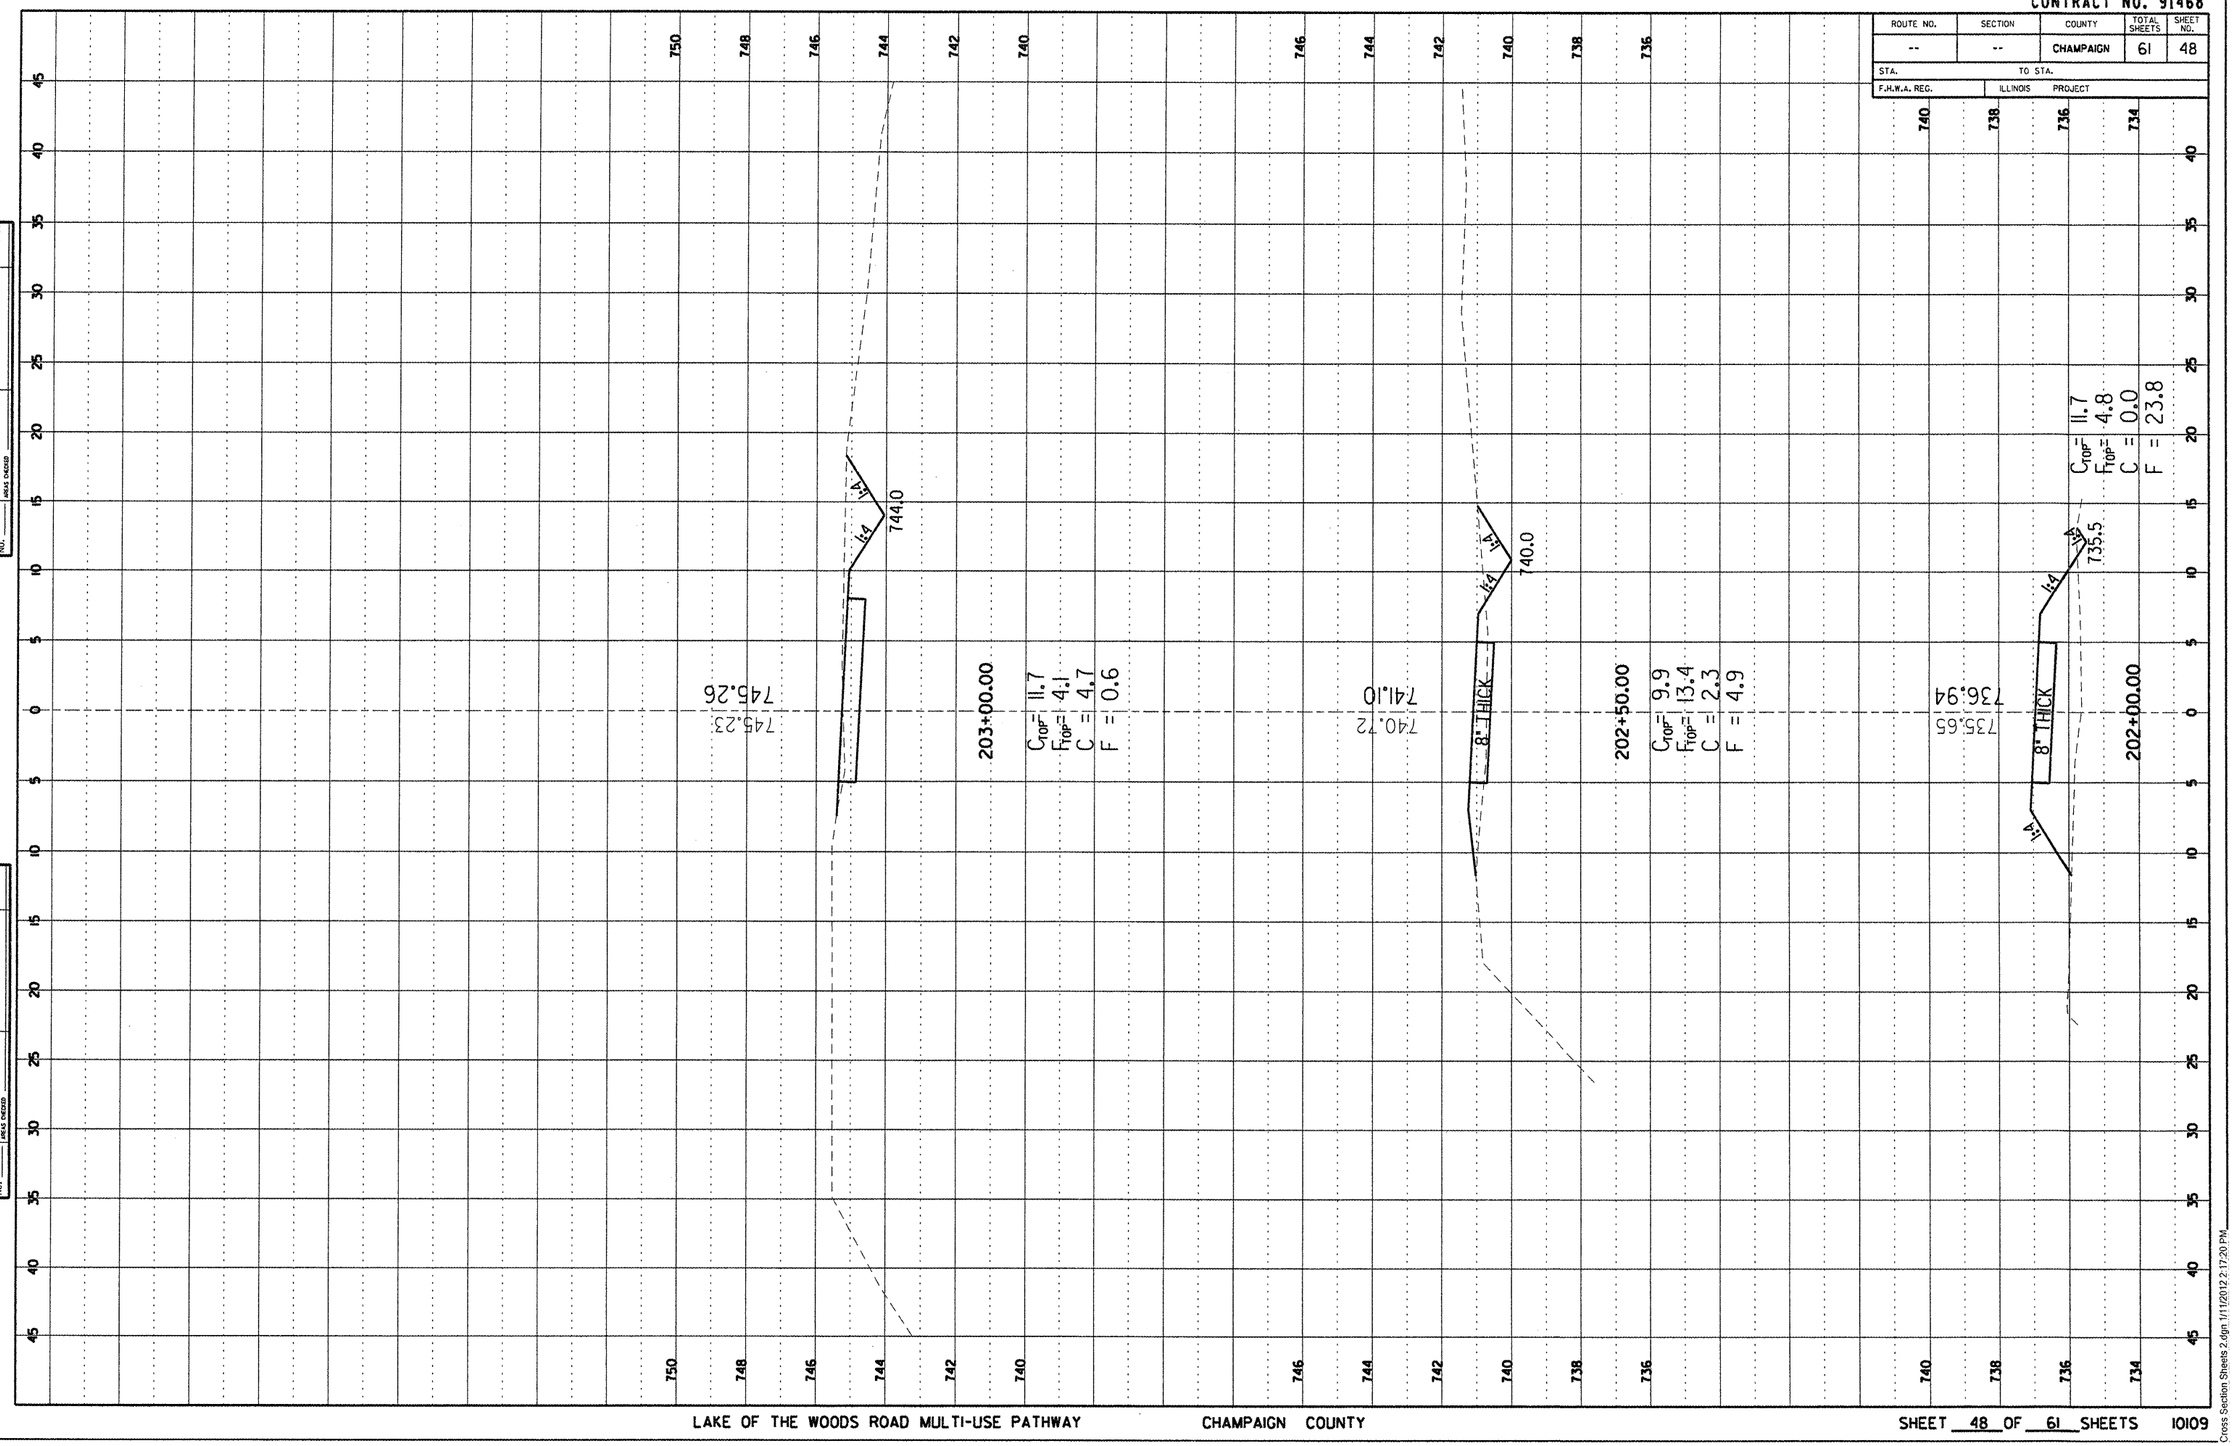

LAKE OF THE WOODS ROAD MULTI-USE PATHWAY — CHAMPAIGN COUNTY — SHEET 48 OF 61 SHEETS — 10109

Cross Section Sheets 2.dgn 1/11/2012 2:17:20 PM