CONTRACT NO. 91468

ROUTE NO.	SECTION	COUNTY	TOTAL SHEETS	SHEET NO.
--	--	CHAMPAIGN	61	59
STA.	TO STA.			
F.H.W.A. REG.	ILLINOIS	PROJECT		

FINAL SURVEY — SURVEYED, PLOTTED, TOPSOIL, AREAS CHECKED, NOTE BOOK NO., BY, DATE

ORIGINAL SURVEY — SURVEYED, PLOTTED, TOPSOIL, AREAS CHECKED, NOTE BOOK NO., BY, DATE

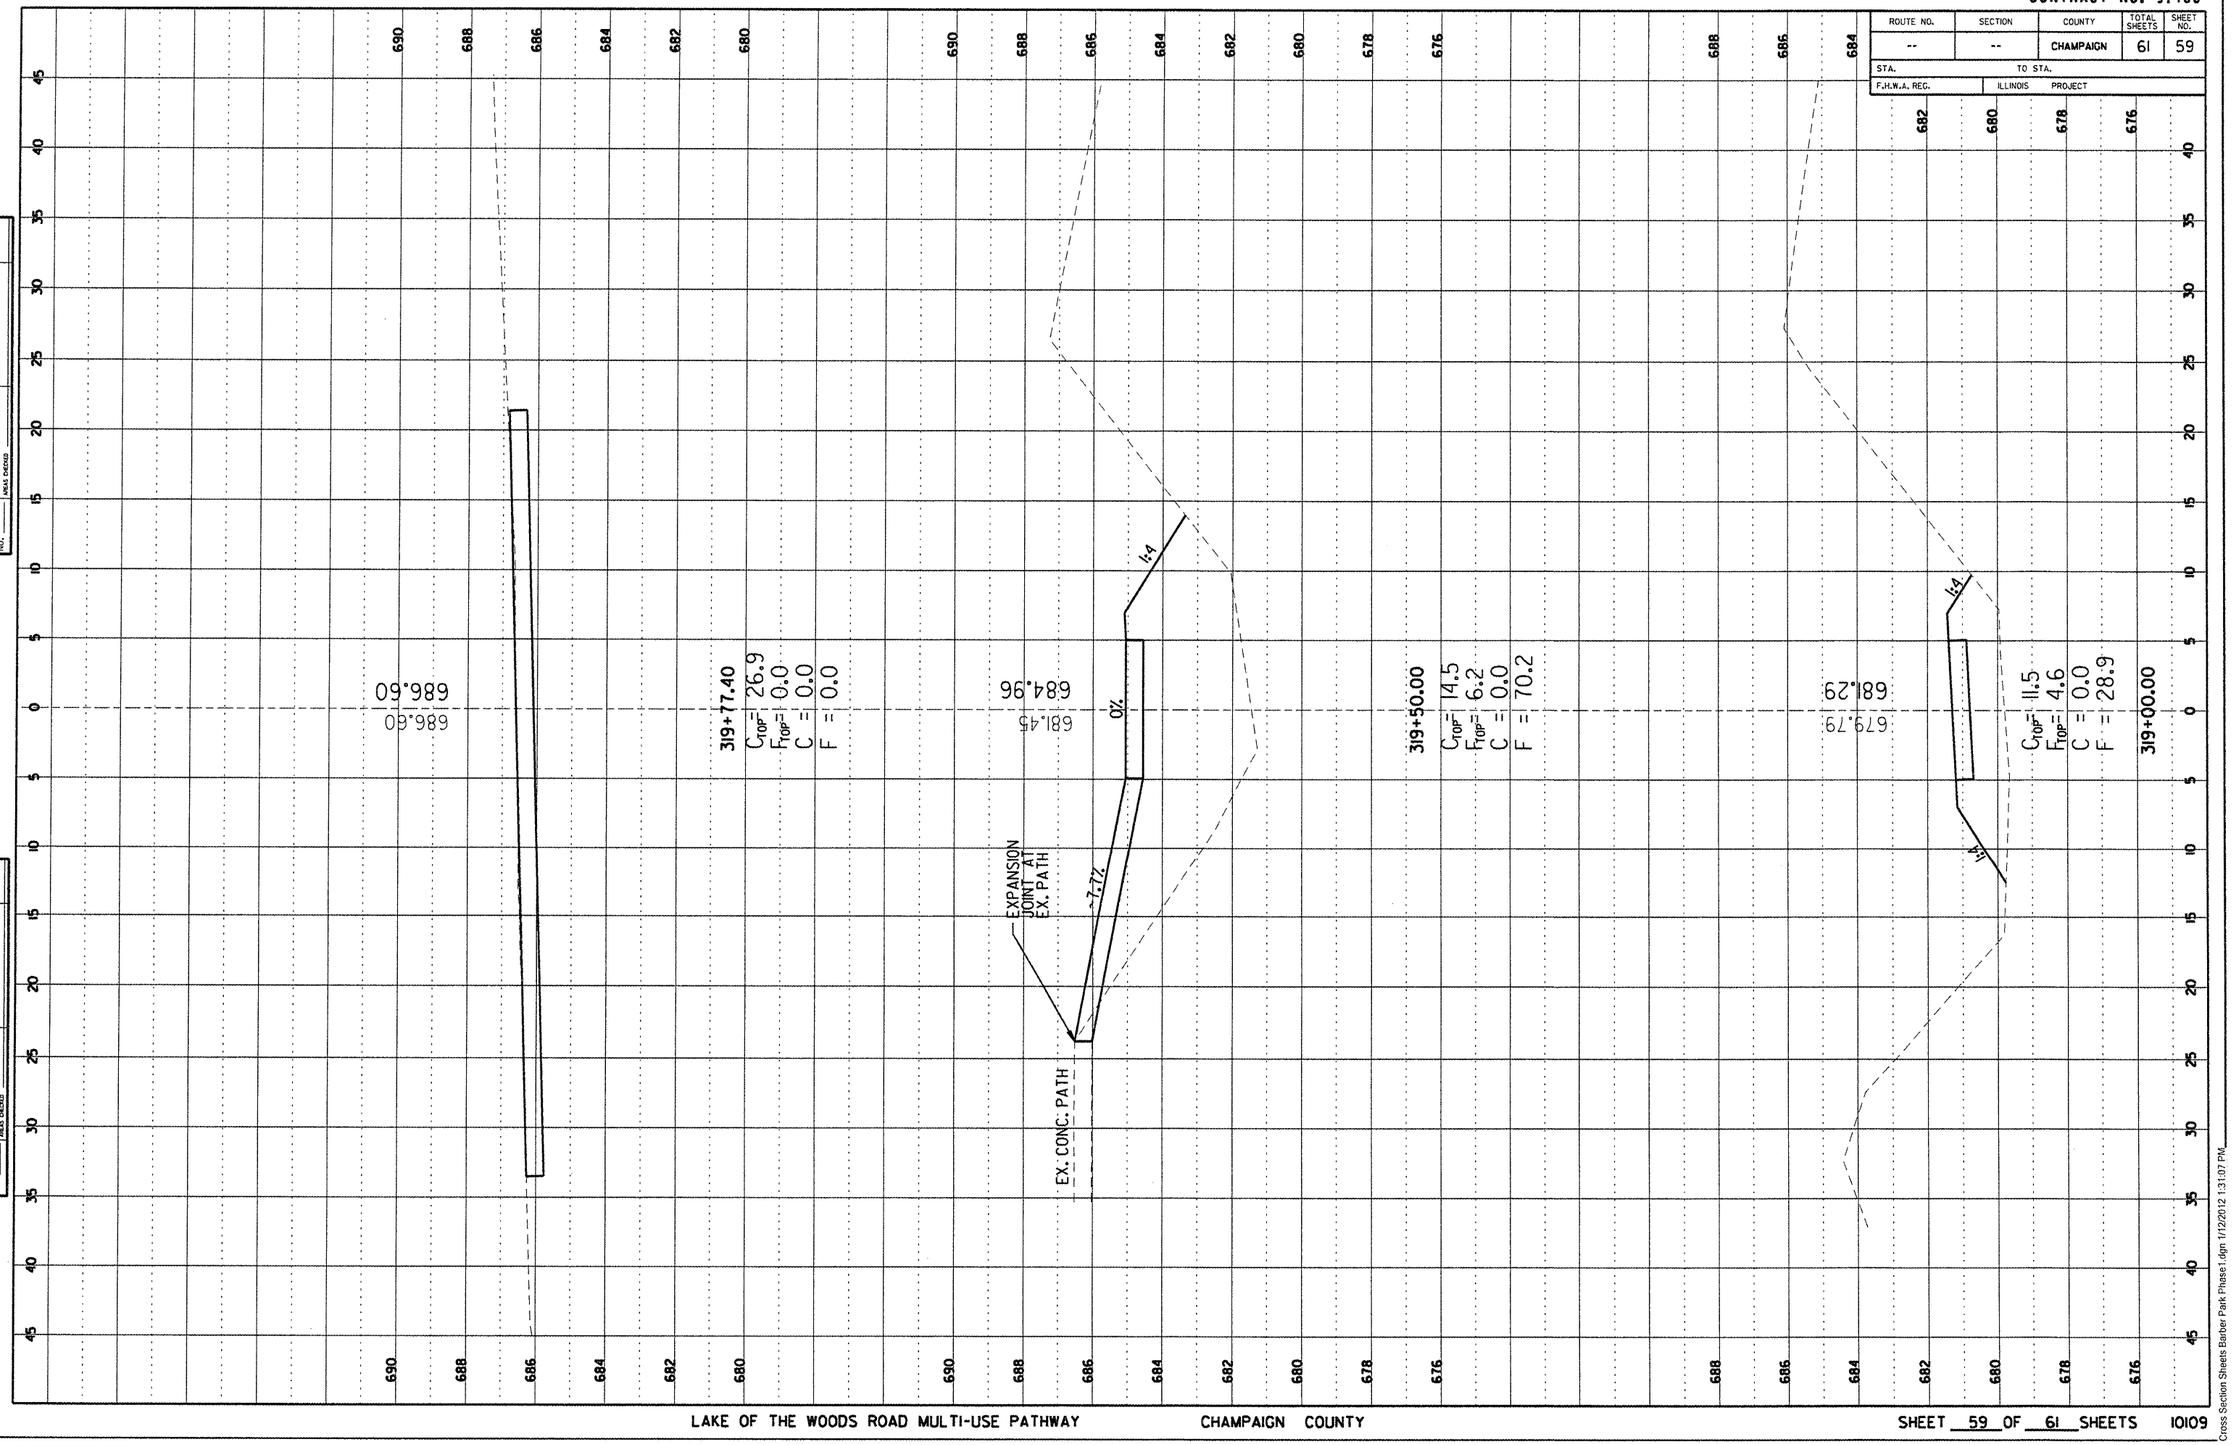

Cross Section Sheets Barber Park Phase I.dgn 1/12/2012 1:31:07 PM