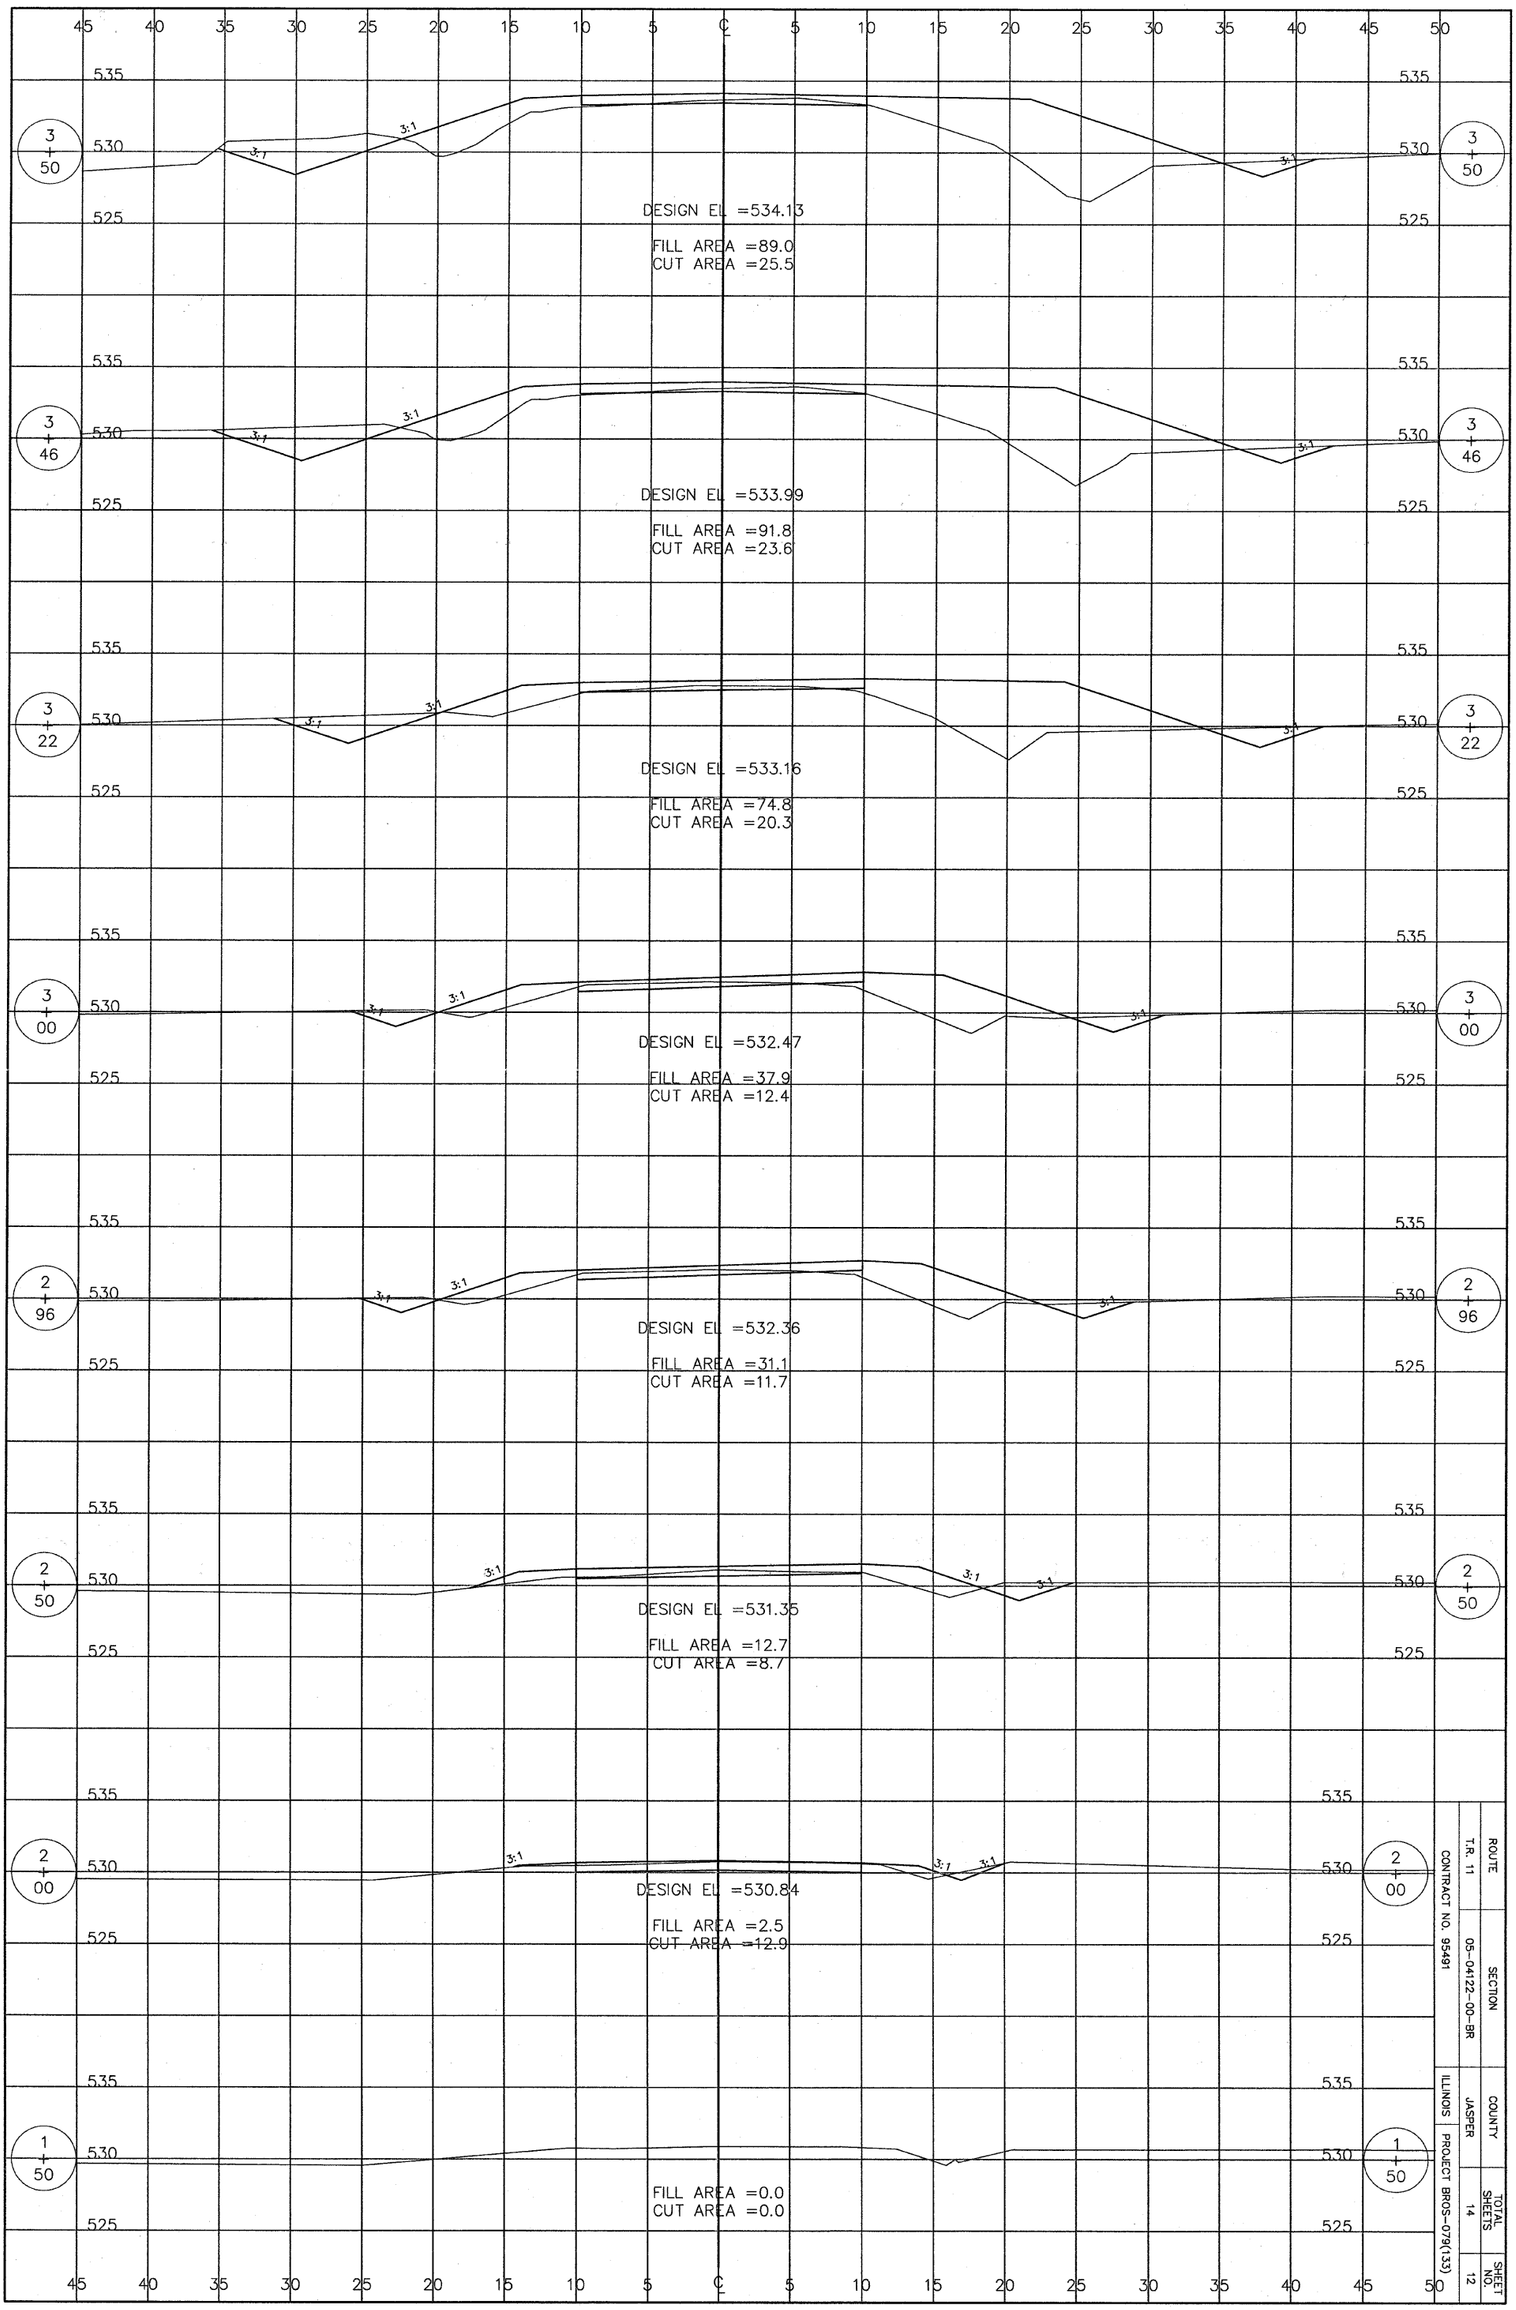

ROUTE	SECTION	COUNTY	TOTAL SHEETS	SHEET NO.
T.R. 11	05-04122-00-BR	JASPER	14	12

CONTRACT NO. 95491

ILLINOIS PROJECT BROS-079(133)