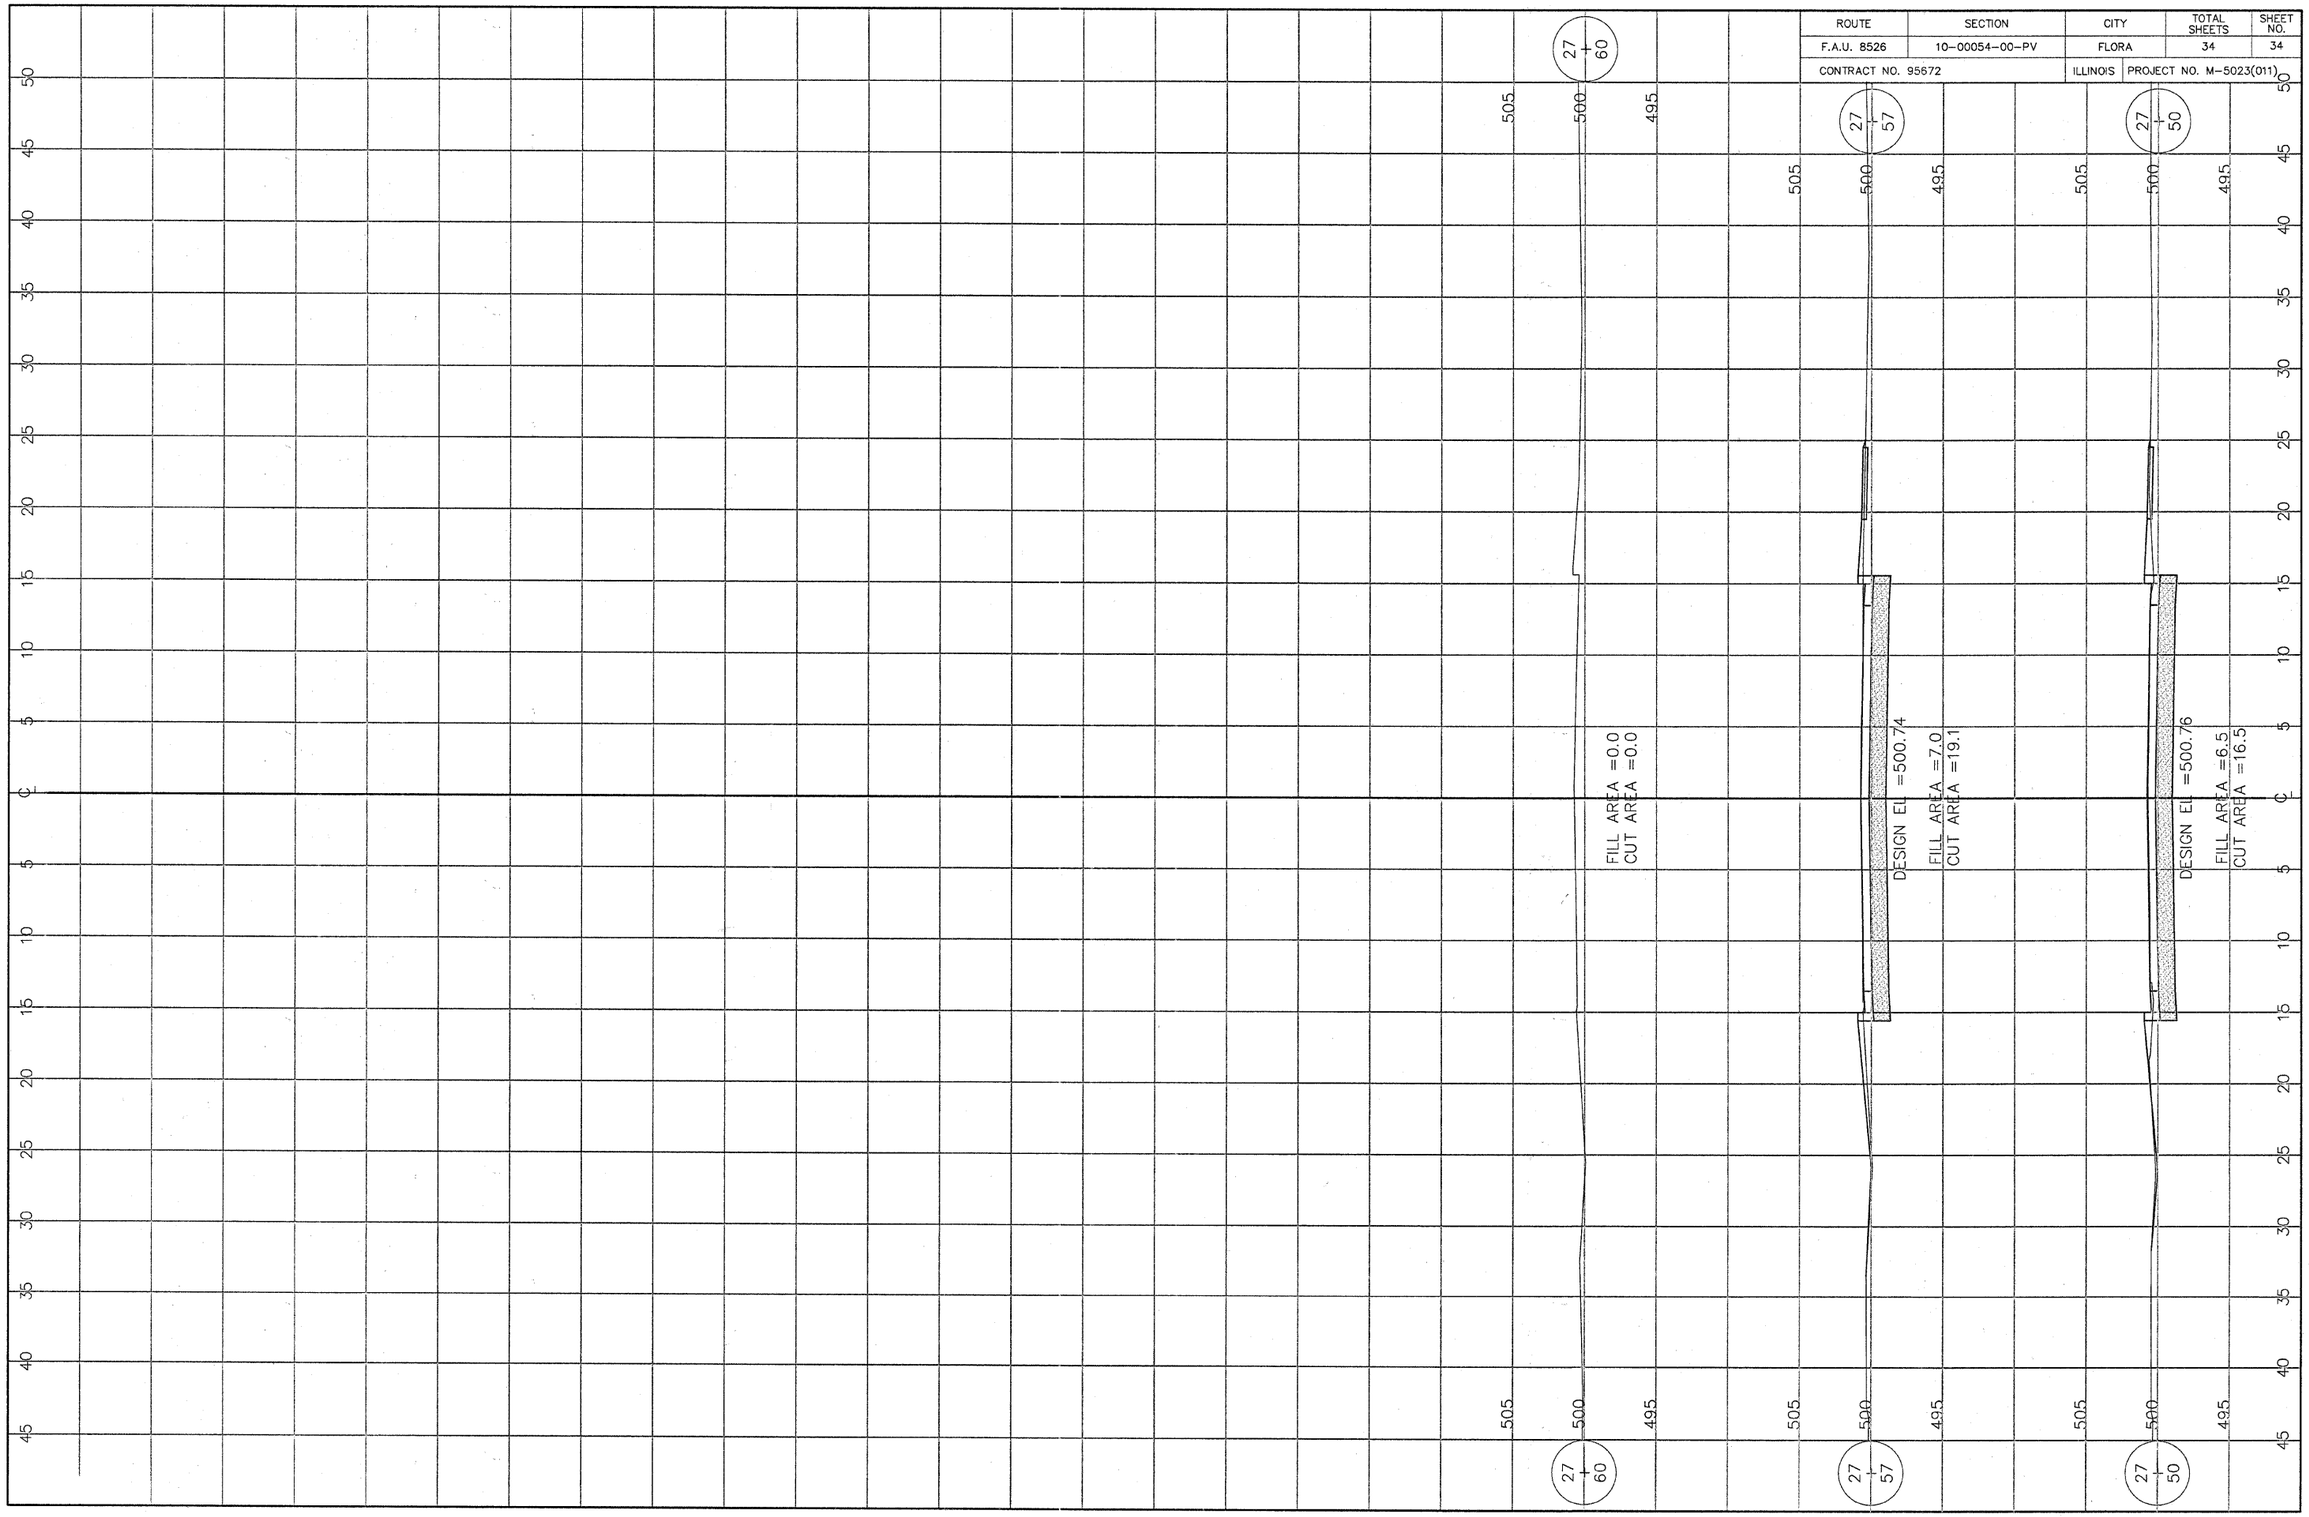| ROUTE | SECTION | CITY | TOTAL SHEETS | SHEET NO. |
|---|---|---|---|---|
| F.A.U. 8526 | 10-00054-00-PV | FLORA | 34 | 34 |
| CONTRACT NO. 95672 | | ILLINOIS | PROJECT NO. M-5023(011) | |