CONTRACT NO. 97472

20 0 20 40
SCALE IN FEET

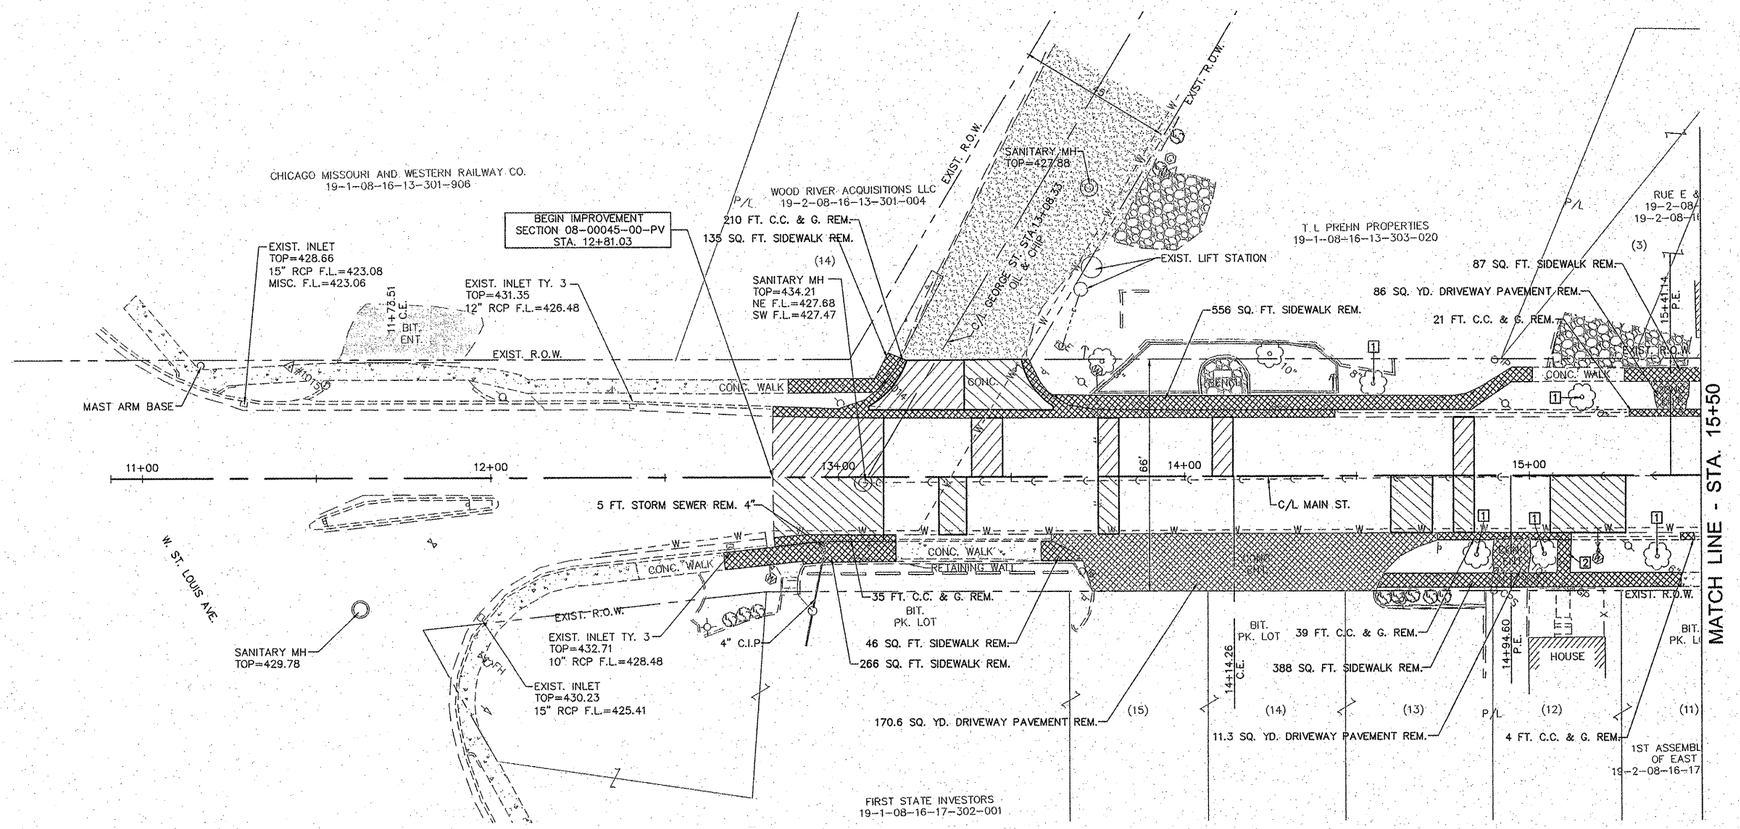


—DENOTES PAVEMENT PATCHES
SEE SHEET 3 FOR PATCHING SCHEDULE

NOTES:

1. TREE TO BE REMOVED BY OTHERS
2. EXISTING CONCRETE STEP TO BE REMOVED AND INCLUDED IN THE COST OF SIDEWALK REMOVAL.

REVISIONS


SMS ENGINEERS
Sheppard, Morgan & Schwaab, Inc.
CONSULTING ENGINEERS AND LAND SURVEYORS
216 Marcel Street, P.O. Box E, Alton, IL 62002. 618/462-9755 E-mail: mail@smsengineers.com
10 Central Industrial Drive, Suite 3, Granite City, IL 62040 618/877-6700 E-mail: mail@smsengineers.com
DESIGN FIRM # 184-000992


VILLAGE OF EAST ALTON, ILLINOIS
SECTION 08-00045-00-PV
MAIN STREET - PHASE 2
REMOVAL ITEMS

| | |
|---|---|
| DWG. NO. | EA MAIN ST PHS 2 REMOVAL 1.DWG |
| REF. BK. | PG. |
| JOB NO. | 227832.1 |
| DSN. BY: | DEG |
| DWN. BY: | CDP |
| CHK. BY: | DEG |
| DATE: | DEC., 2011 |
| SCALE: | 1" = 20' H.<br>1" = 5' V. |
| SHEET | 11 OF 17 |