CONTRACT NO. 97472

20 0 20 40
SCALE IN FEET

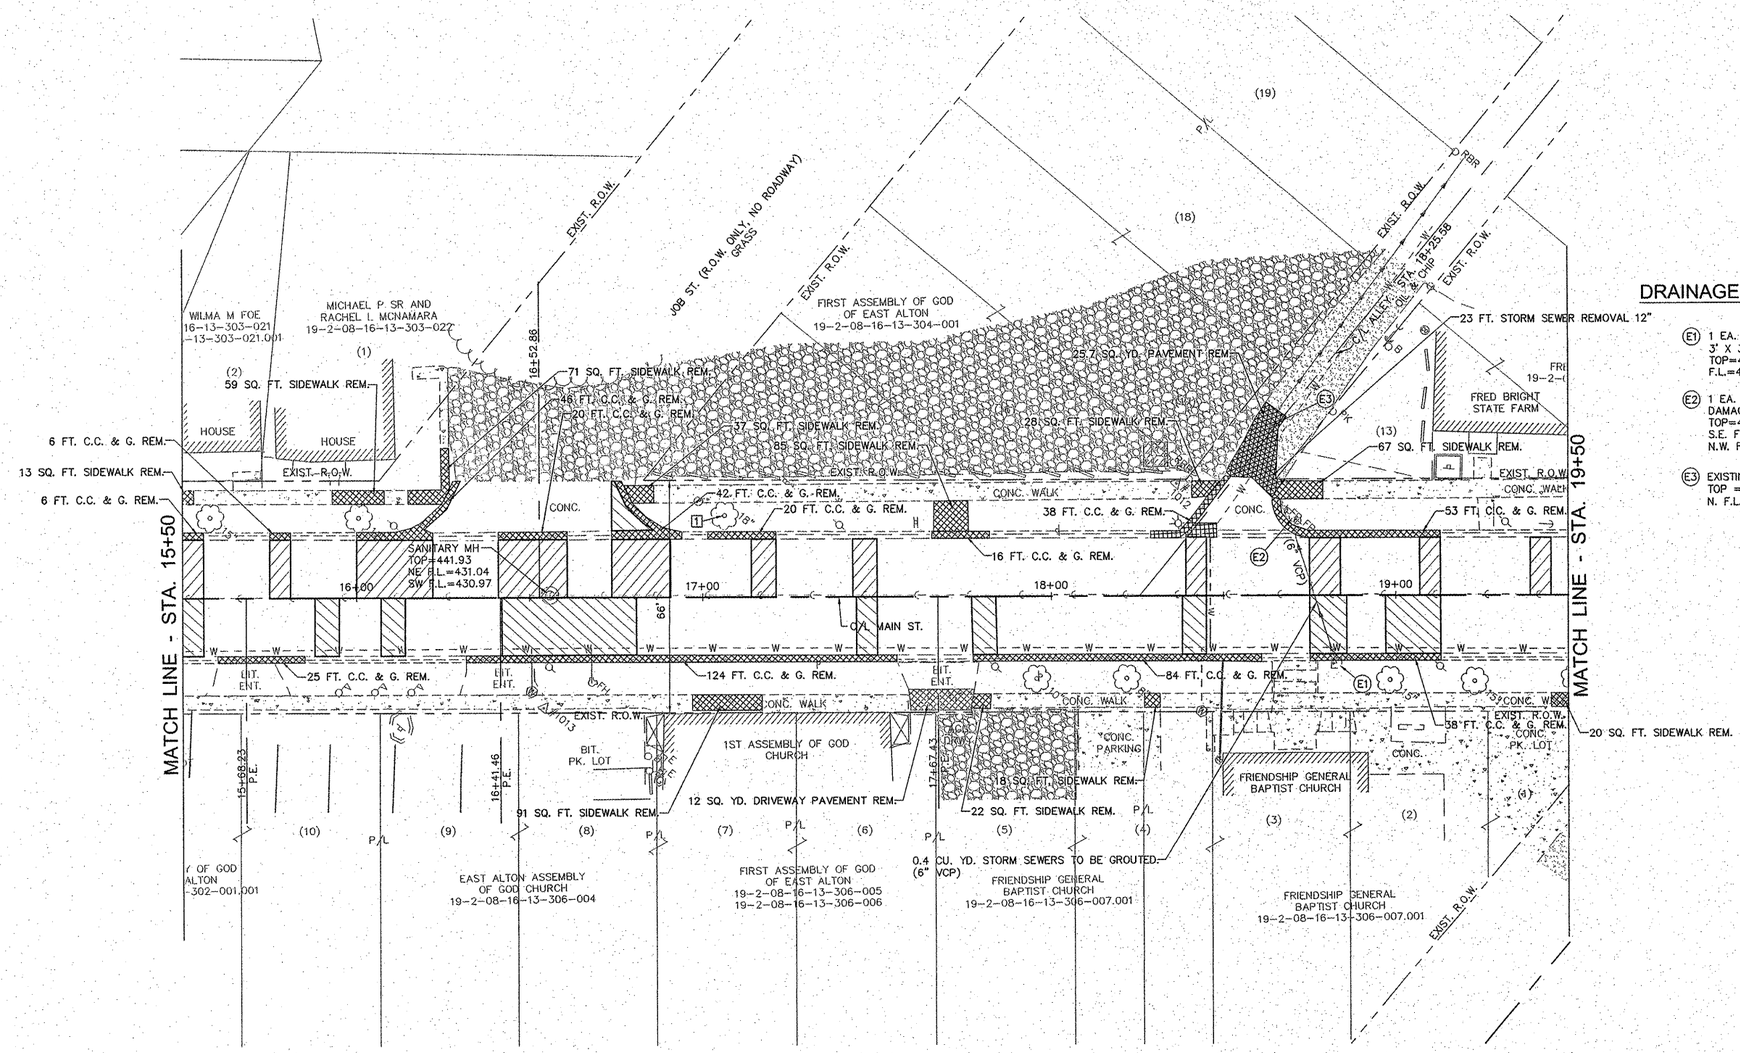

DRAINAGE STRUCTURES

(E1) 1 EA. REMOVING INLETS
3' X 3' O.D. INLET
TOP=440.94
F.L.=437.59

(E2) 1 EA. REMOVING INLETS
DAMAGED INLET
TOP=440.39
S.E. F.L.=437.18
N.W. F.L.=437.43

(E3) EXISTING INLET
TOP = 440.14
N. F.L. = 436.79

-DENOTES PAVEMENT PATCHES
SEE SHEET 3 FOR PATCHING SCHEDULE

NOTES:

1 TREE TO BE REMOVED BY OTHERS

REVISIONS

SMS ENGINEERS
Sheppard, Morgan & Schwaab, Inc.
CONSULTING ENGINEERS AND LAND SURVEYORS
215 Market Street, P.O. Box E, Alton, IL 62002 618/462-9755 E-mail: mail@smsengineers.com
10 Central Industrial Drive, Suite 3, Granite City, IL 62040 618/877-8700 E-mail: msk@smsengineers.com
DESIGN FIRM # 184-000992

VILLAGE OF EAST ALTON, ILLINOIS
SECTION 08-00045-00-PV
MAIN STREET - PHASE 2
REMOVAL ITEMS

DWG. NO.	EA MAIN ST PHS 2 REMOVAL 2.DWG
REF. BK.	PG.
JOB NO.	227832.1
DSN. BY:	DEG
DWN. BY:	CDP
CHK. BY:	DEG
DATE:	DEC., 2011
SCALE:	1" = 20' H. 1" = 5' V.
SHEET	12 OF 17