*REF-topx01

CONTRACT NO. 60A42

| F.A.I. RTE. | SECTION | COUNTY | TOTAL SHEETS | SHEET NO. |
|---|---|---|---|---|
| 80 | 99-1-I-3 | WILL | 34 | 7 |
| STA. 1750+90.7 | | TO STA.1765+00 | | |
| FED. ROAD DIST. NO. | ILLINOIS | FED. AID PROJECT | | |

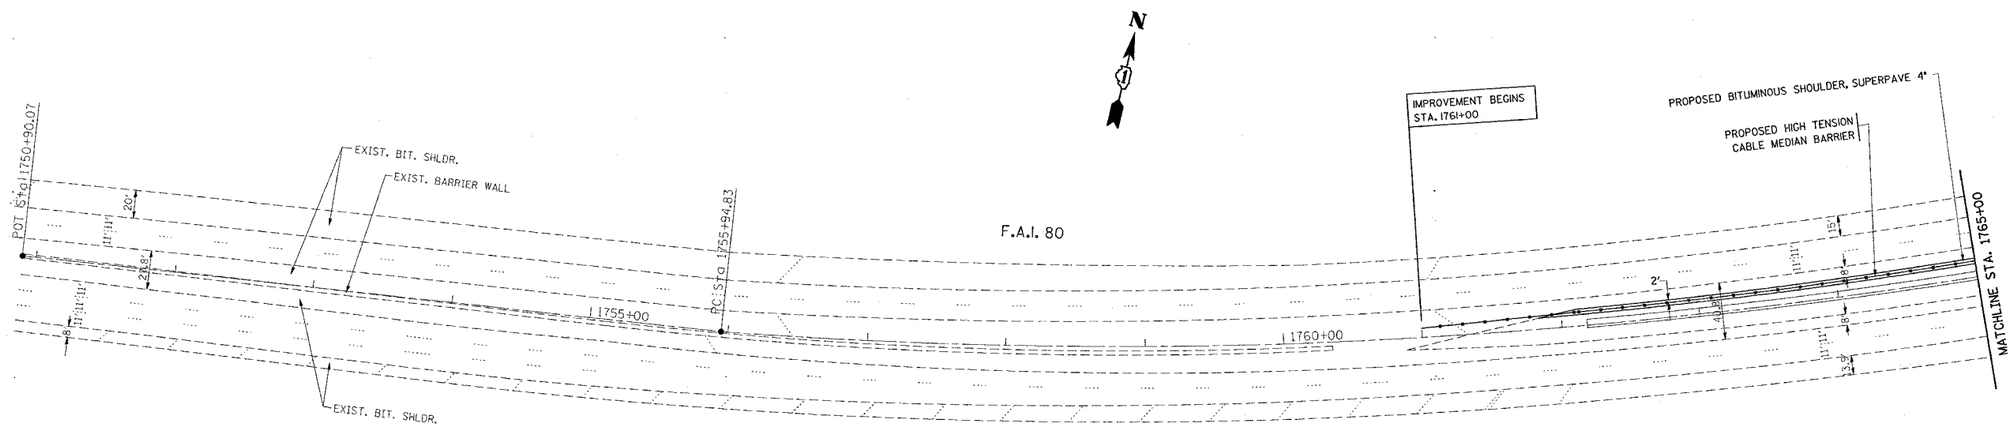


| REVISIONS | |
|---|---|
| NAME | DATE |
| | |
| | |
| | |
| | |
| | |
| | |
| | |
| | |
| | |
| | |

ILLINOIS DEPARTMENT OF TRANSPORTATION

ROADWAY PLAN
I-80
GRUNDY COUNTY LINE TO I-55

SCALE: VERT. 1"=50'
HORIZ.
DATE 3/9/2006

DRAWN BY
CHECKED BY

PLOT DATE = 3/9/2006
FILE NAME = s:\projects\d1852286\sht_rdwy.dgn
PLOT SCALE = 50.0000 ' / IN.
USER NAME = ul-ichkd