F.A.I. RTE.	SECTION	COUNTY	TOTAL SHEETS	SHEET NO.
94	1818 B-3	COOK	265	230
STA. 2316+00		TO STA. 2367+00		
FED. ROAD DIST. NO.	ILLINOIS	FED. AID PROJECT		

60B17

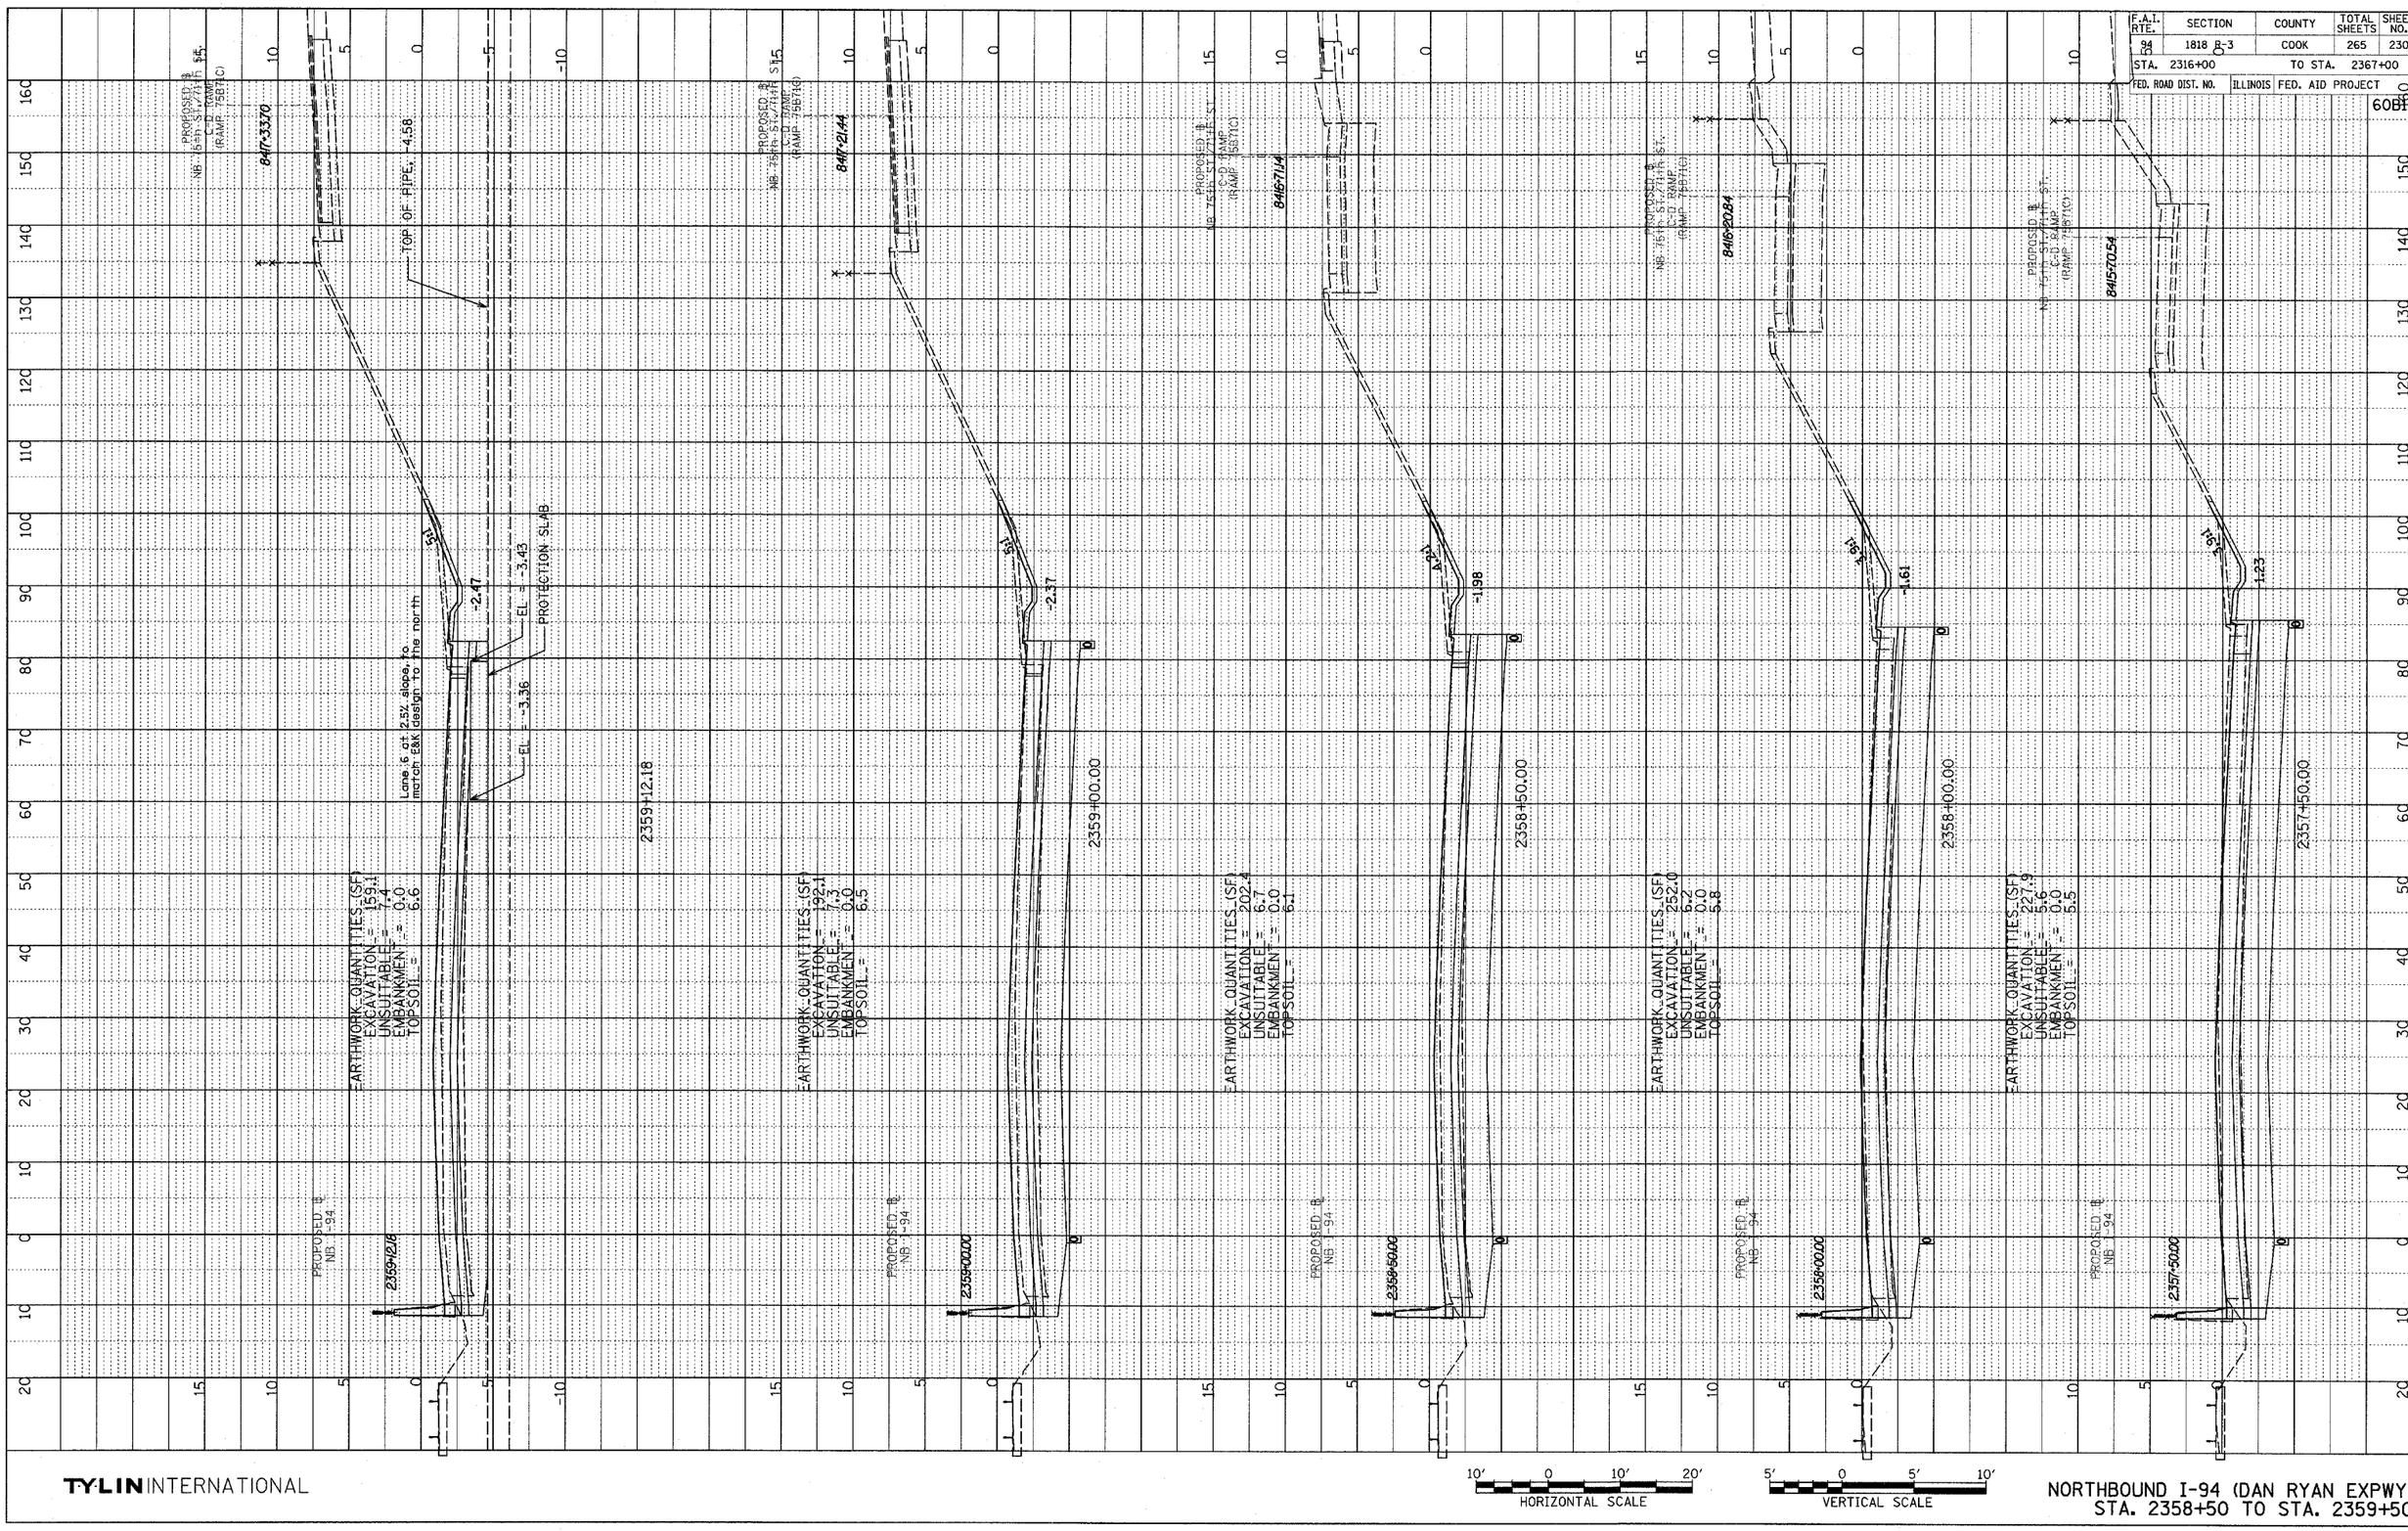

TYLIN INTERNATIONAL

10' 0 10' 20' HORIZONTAL SCALE

5' 0 5' 10' VERTICAL SCALE

NORTHBOUND I-94 (DAN RYAN EXPWY)
STA. 2358+50 TO STA. 2359+50

PROFILE NOTE BOOK NO. SURVEYED PLOTTED GRADES CHECKED B.M. NOTED STRUCTURE NOTATNS CHKD BY DATE

03/03/2006 03:41:19 PM