F.A.I. RTE.	SECTION	COUNTY	TOTAL SHEETS	SHEET NO.
94	*	COOK	916	131
STA. 1990+65 (NB I-57) / 1990+48 (NB FORD) TO STA. 2316+00 (NB RYAN)				
FED. ROAD DIST. NO.	ILLINOIS	FED. AID PROJECT		
* (1516.1, 1717, & 1818) R-4				62304

192

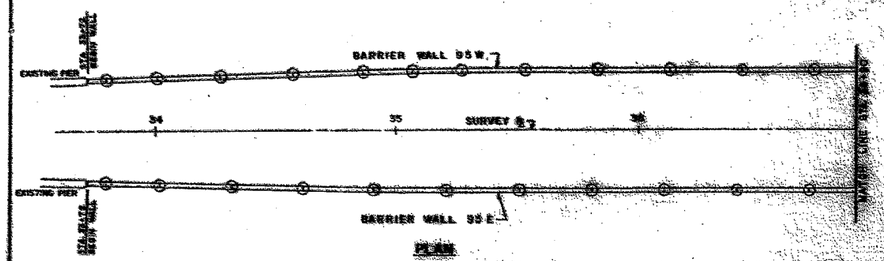

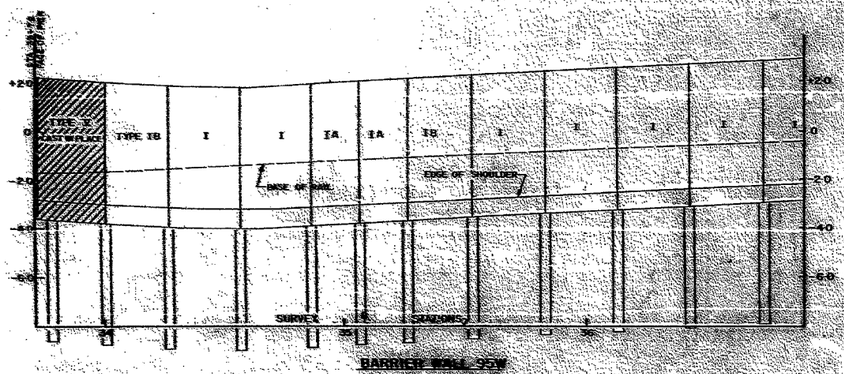

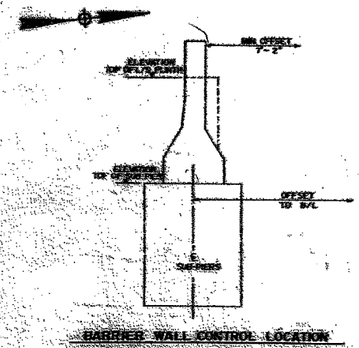

BARRIER WALL CONTROL LOCATION

NOTES:
ALL DIMENSIONS, AS SHOWN, ARE SUBJECT TO CHANGES, WHICH MAY BE REQUIRED BY THE FIELD CONDITIONS.

FOR DETAILS OF LIGHTING AND GRADING SEE SHEET S-22

BARRIER WALL 95W

STATION OF SUB-PIERS	OFFSET FROM B/L TO C OF SUB-PIERS	ELEVATION TOP OF SUB-PIERS	ELEVATION TOP OF LCR PLINTH	REMARKS
33+72				FIRST PIER
33+88	27.50	-4.88		CONSTRUCTION JOINT
34+06	27.50	-5.08	24.58	PLACE WALL
34+24	27.50	-5.31		FIRST
34+42	27.50	-5.55		
34+60	27.50	-5.80		
34+78	27.50	-6.04		
34+96	27.50	-6.28		
35+14	27.50	-6.52		
35+32	27.50	-6.76		
35+50	28.35	-7.00		
35+68	28.35	-7.24		
35+86	28.35	-7.48		
36+04	28.35	-7.73		
36+22	28.35	-7.97		
36+40	28.35	-8.21		
36+58	28.35	-8.45		
36+76	28.35	-8.69		

NOTE:
ALL WALLS ARE TYPE I UNLESS OTHERWISE NOTED.

BARRIER WALL 95E

STATION OF SUB-PIERS	OFFSET FROM B/L TO C OF SUB-PIERS	ELEVATION TOP OF SUB-PIERS	ELEVATION TOP OF LCR PLINTH	REMARKS
33+72				FIRST PIER
33+88	27.50	-4.88		CONSTRUCTION JOINT
34+06	27.50	-5.08		PLACE WALL
34+24	27.50	-5.31		FIRST
34+42	27.50	-5.55		
34+60	27.50	-5.80		
34+78	27.50	-6.04		
34+96	27.50	-6.28		
35+14	27.50	-6.52		
35+32	27.50	-6.76		
35+50	28.35	-7.00		
35+68	28.35	-7.24		
35+86	28.35	-7.48		
36+04	28.35	-7.73		
36+22	28.35	-7.97		
36+40	28.35	-8.21		
36+58	28.35	-8.45		
36+76	28.35	-8.69		

NOTE:
ALL WALLS ARE TYPE I UNLESS OTHERWISE NOTED

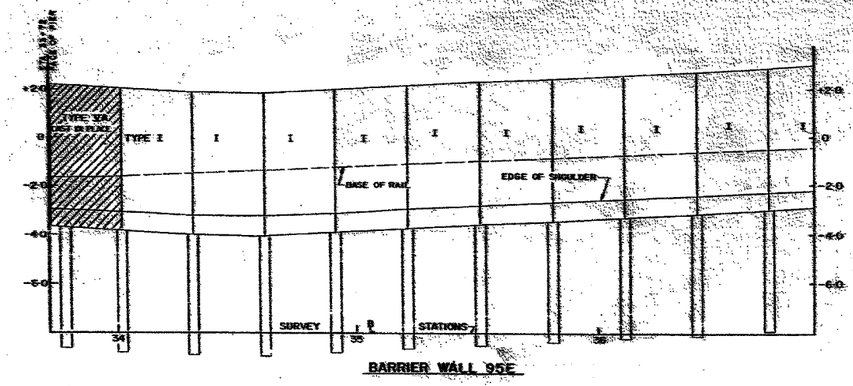

In Charge	C.A.M.
Designed By	A.T.
Drawn By	B.B.
Checked By	S.D.
Approved By	R.T.G.

APPROVED AS WORKING PLAN
MAY 27 1968
REVISIONS OF WORKING PLAN

CITY OF CHICAGO
DEPARTMENT OF PUBLIC WORKS
BUREAU OF ENGINEERING
DAN RYAN RAPID TRANSIT
MEDIAN PREPARATION & FENCING
CONTRACT DR-8
BARRIER WALL PLAN & PROFILES
STA. 33 + 72 TO STA 36+90

SCALE: HORZ 1"= 20' VERT. 1"= 2' — 95E & 95W
APRIL, 1968
SHEET NO. 58 OF 211 SHEETS

TY·LIN INTERNATIONAL

FOR INFORMATION ONLY

REVISIONS NAME	DATE

ILLINOIS DEPARTMENT OF TRANSPORTATION
F.A.I. 94 (DAN RYAN EXPRESSWAY)

EXISTING CONCRETE BARRIER AT CTA STATIONS:
95TH STREET (1 OF 2)

SCALE: NONE — DRAWN BY: JJS
DATE: MARCH 7, 2006 — CHECKED BY: TGB