F.A.I. RTE.	SECTION	COUNTY	TOTAL SHEETS	SHEET NO.
94	•	COOK	916	366

STA. 1990+48 (NB FORD) TO STA. 2316+00 (NB RYAN)

FED. ROAD DIST. NO. | ILLINOIS | FED. AID PROJECT

• (1516.1, 1717, & 1818) R-4

62304

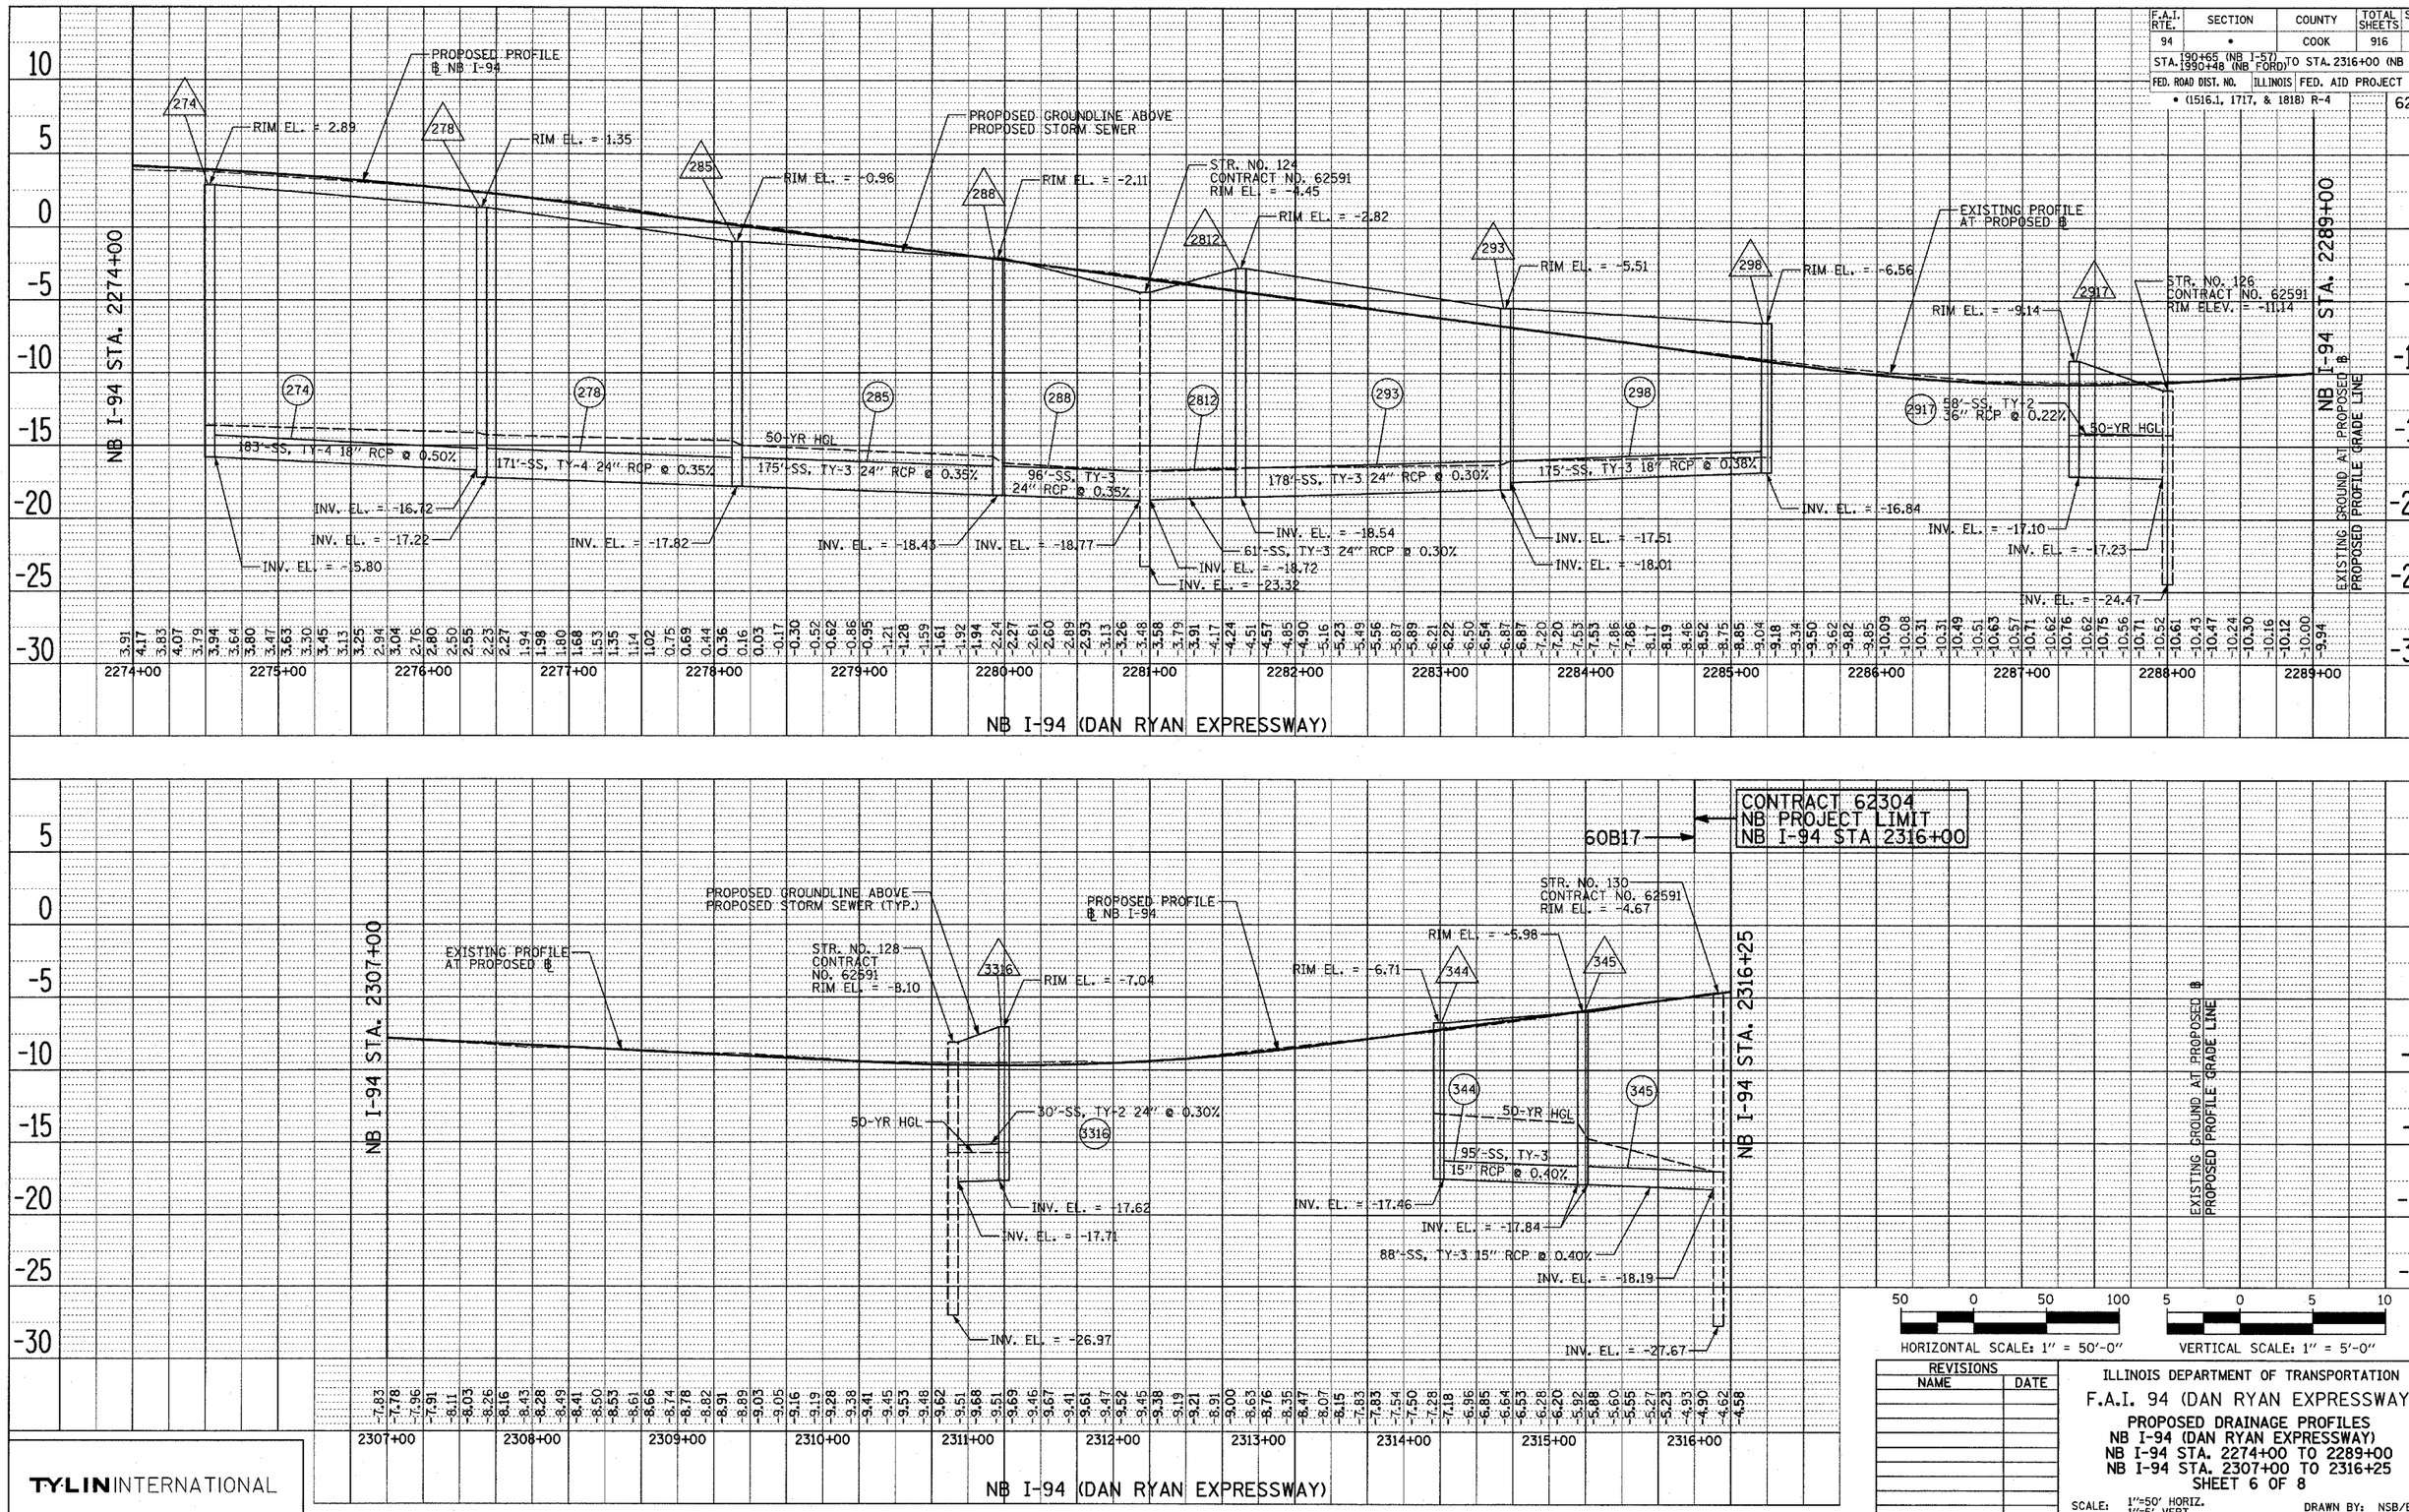

HORIZONTAL SCALE: 1" = 50'-0"

VERTICAL SCALE: 1" = 5'-0"

REVISIONS NAME	DATE

ILLINOIS DEPARTMENT OF TRANSPORTATION

F.A.I. 94 (DAN RYAN EXPRESSWAY)

PROPOSED DRAINAGE PROFILES
NB I-94 (DAN RYAN EXPRESSWAY)
NB I-94 STA. 2274+00 TO 2289+00
NB I-94 STA. 2307+00 TO 2316+25
SHEET 6 OF 8

SCALE: 1"=50' HORIZ. 1"=5' VERT.

DRAWN BY: NSB/BK

DATE: MARCH 7TH, 2006

CHECKED BY: DA

TY·LIN INTERNATIONAL

PLAN | SURVEYED | PLOTTED | ALIGNMENT CHECKED | NOTE BOOK | NO. | CADD FILE NAME | BY | DATE