F.A.I. RTE.	SECTION	COUNTY	TOTAL SHEETS	SHEET NO.
94	*	COOK	916	769
STA. 1900+85 (NB I-94) TO STA. 2316+00 (NB RYAN) STA. 1990+48 (NB FORD)			
FED. ROAD DIST. NO.	ILLINOIS	FED. AID PROJECT		
* (1516.1, 1717, & 1818) R-4				62364

PROFILE
SURVEYED
PLOTTED
NOTE BOOK GRADES CHECKED
NO. QUANTITY CHKD
STRUCTURE NOTATNS CHKD

BY	DATE

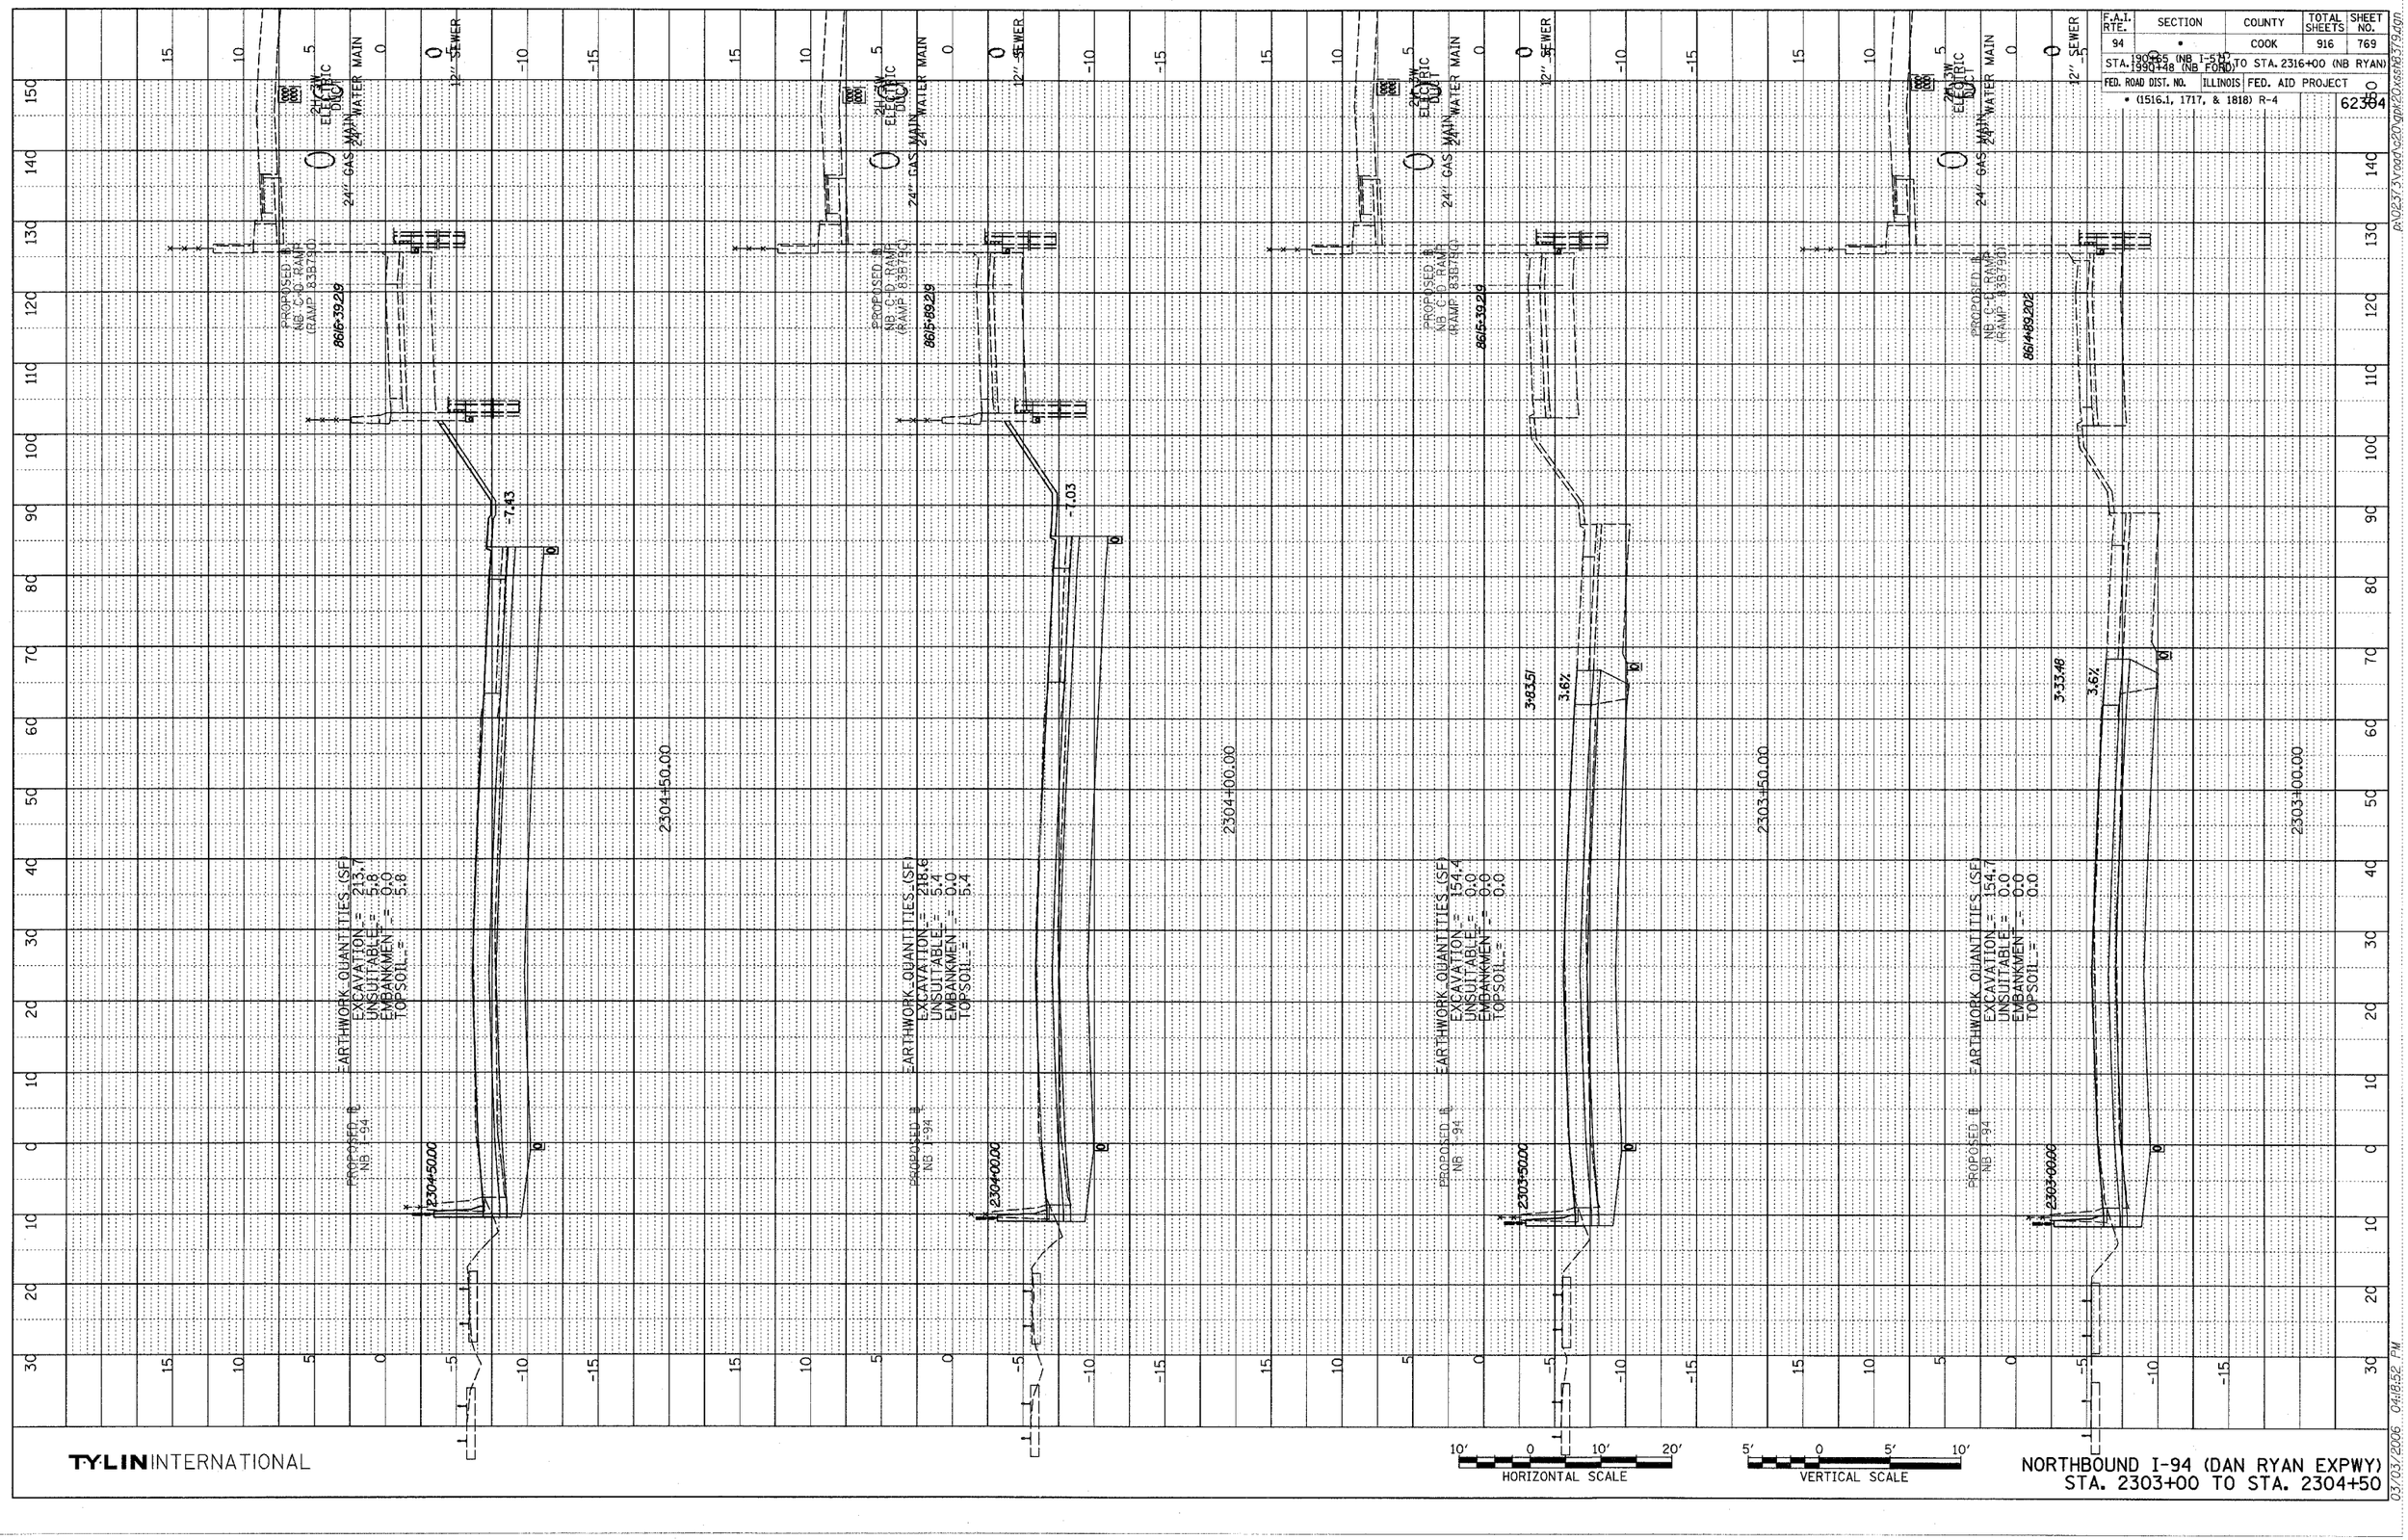

TYLIN INTERNATIONAL

10' 0 10' 20' HORIZONTAL SCALE

5' 0 5' 10' VERTICAL SCALE

NORTHBOUND I-94 (DAN RYAN EXPWY)
STA. 2303+00 TO STA. 2304+50

03/03/2006 04:18:52 PM

pw:\\237s\oak\c20\pw\20x6h379.dgn