F.A.I. RTE.	SECTION	COUNTY	TOTAL SHEETS	SHEET NO.
94	*	COOK	916	779

STA. 190+65 (NB I-57) TO STA. 2316+00 (NB RYAN)
STA. 1990+48 (NB FORD)

FED. ROAD DIST. NO.	ILLINOIS	FED. AID PROJECT
* (1516.1, 1717, & 1818) R-4		62304

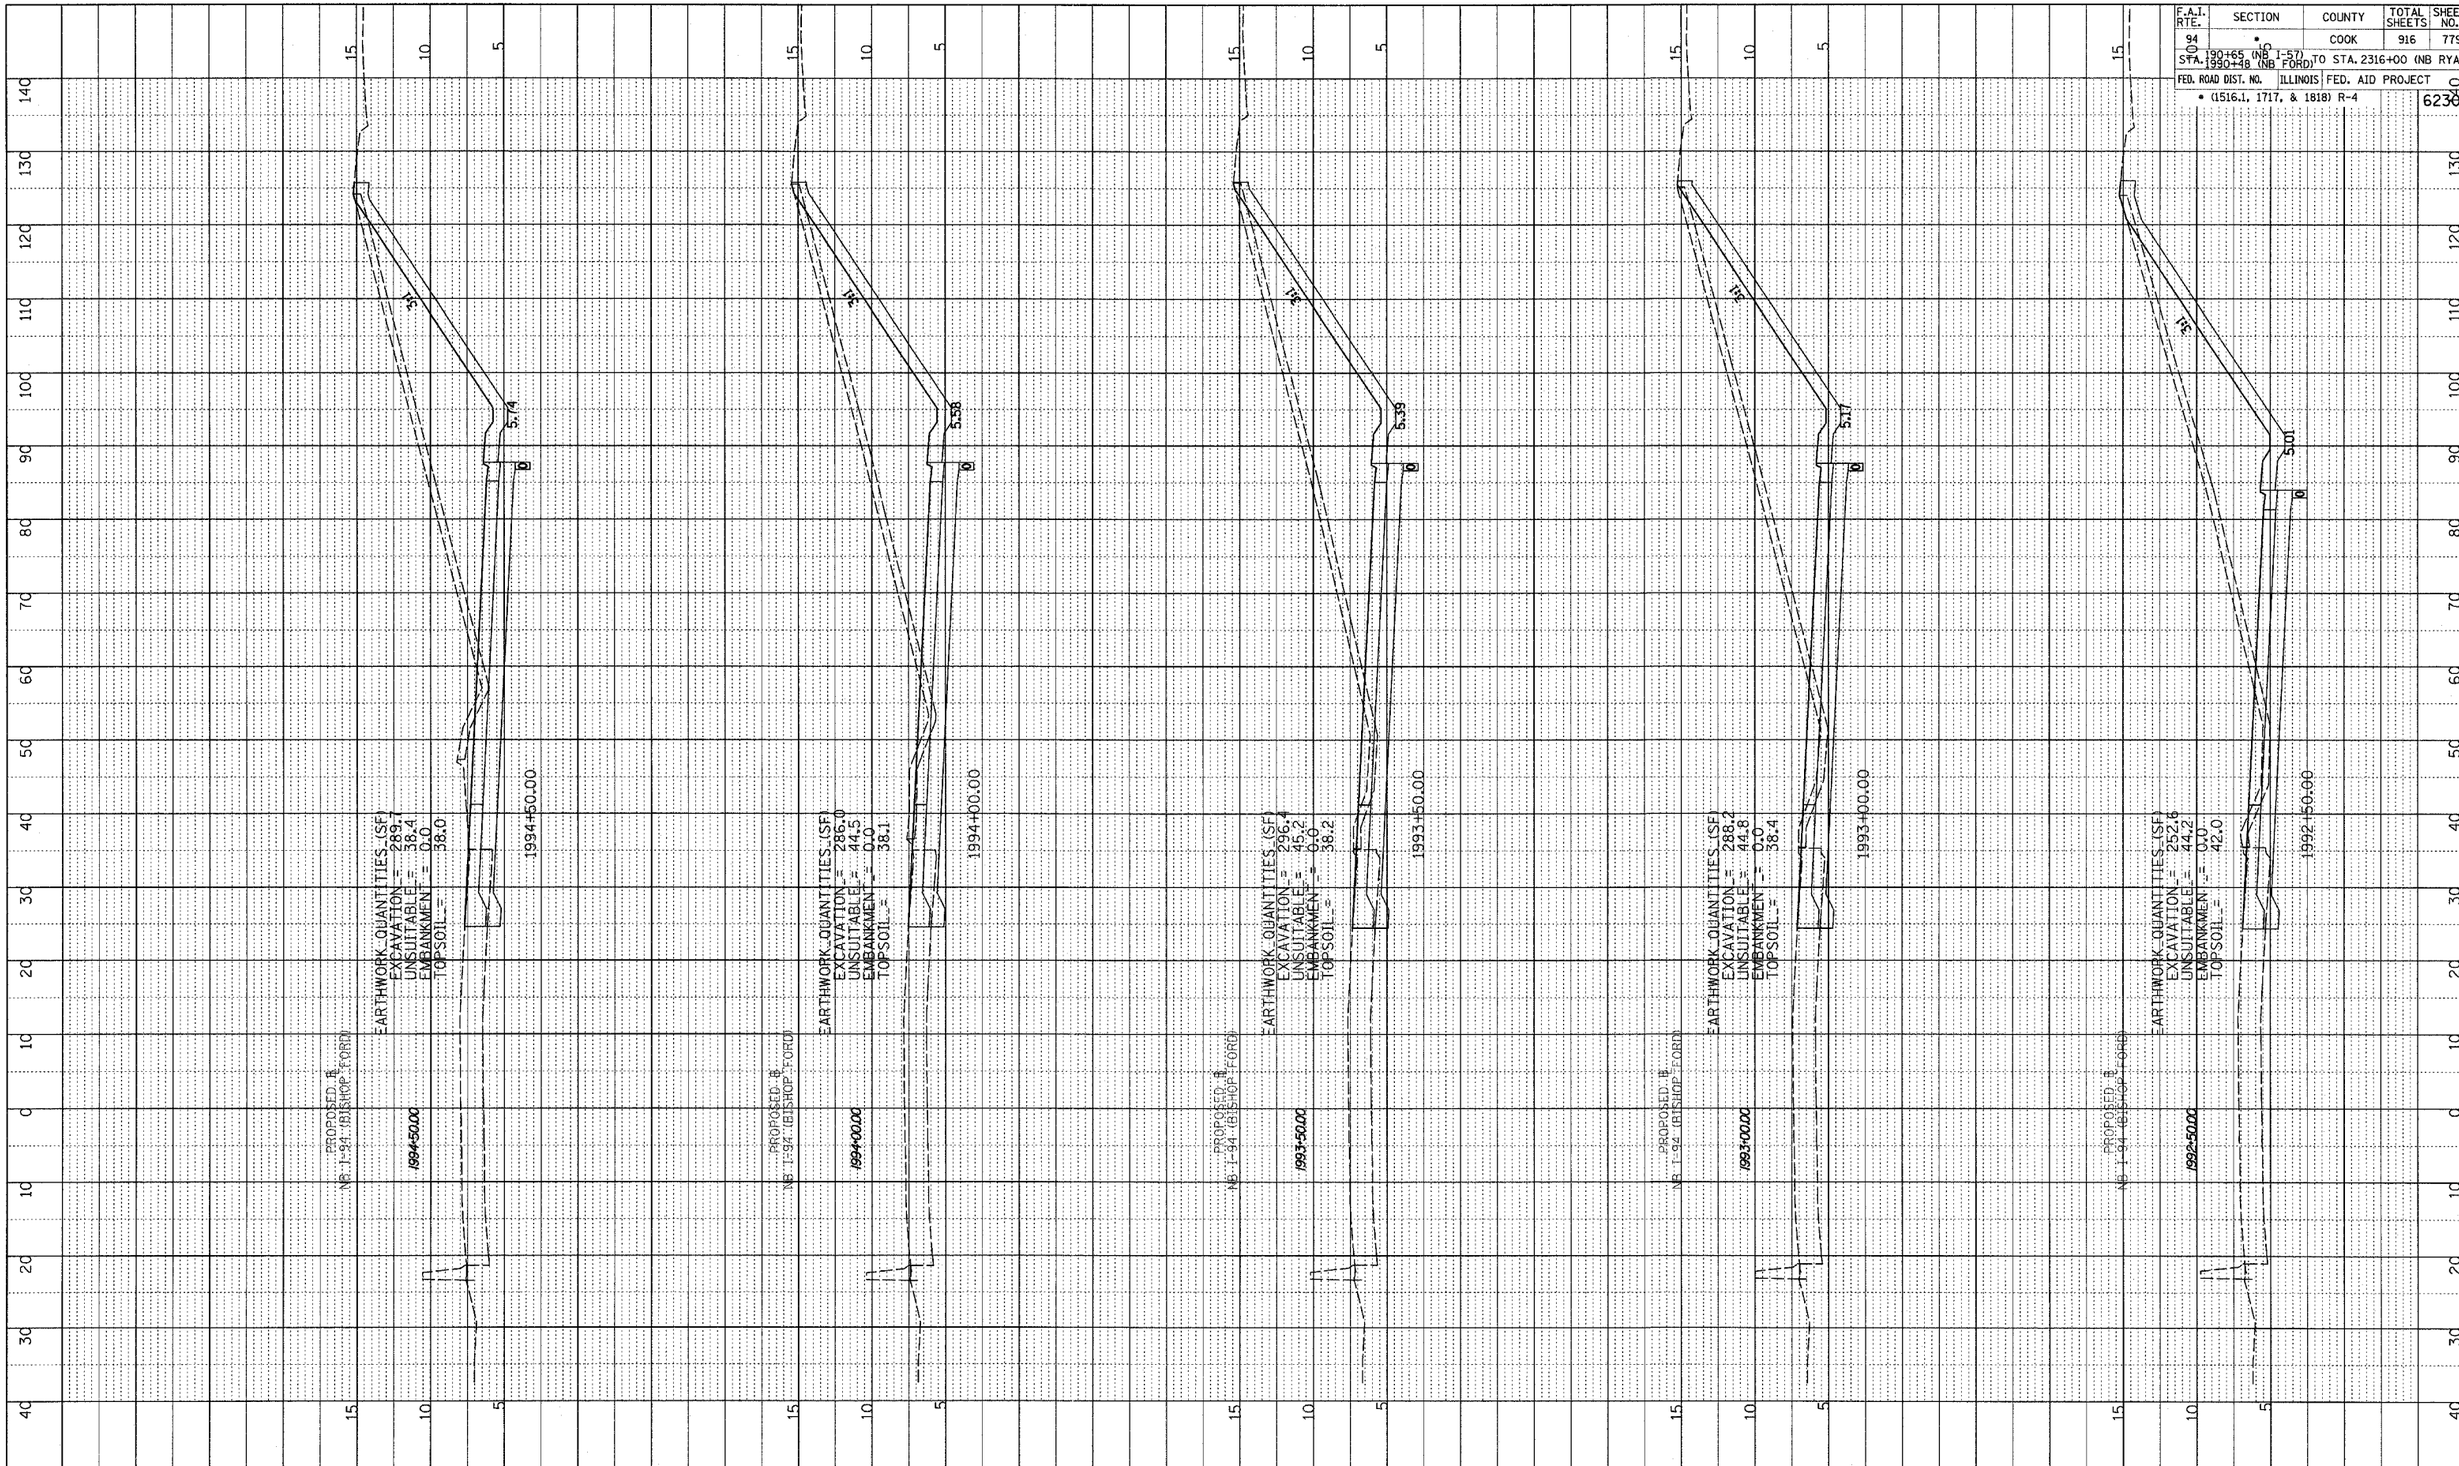

TYLIN INTERNATIONAL

10' 0 10' 20' HORIZONTAL SCALE

5' 0 5' 10' VERTICAL SCALE

NORTHBOUND I-94 (BISHOP FORD FWY)
STA. 1992+50 TO STA. 1994+50

PROFILE
NOTE BOOK NO.
SURVEYED
PLOTTED
GRADES CHECKED
B.M. NOTED
STRUCTURE NOTATNS CHKD
BY
DATE

p:\02373\road\c20\gpk20xsshals5.dgn

03/03/2006 04:19:06 PM