F.A.I. RTE.	SECTION	COUNTY	TOTAL SHEETS	SHEET NO.
94	*	COOK	916	904

STA. 190+65 (NB I-57) 1990+48 (NB FORD) TO STA. 2316+00 (NB RYAN)

FED. ROAD DIST. NO. | ILLINOIS | FED. AID PROJECT

* (1516.1,1717, & 1818) R-4

62304

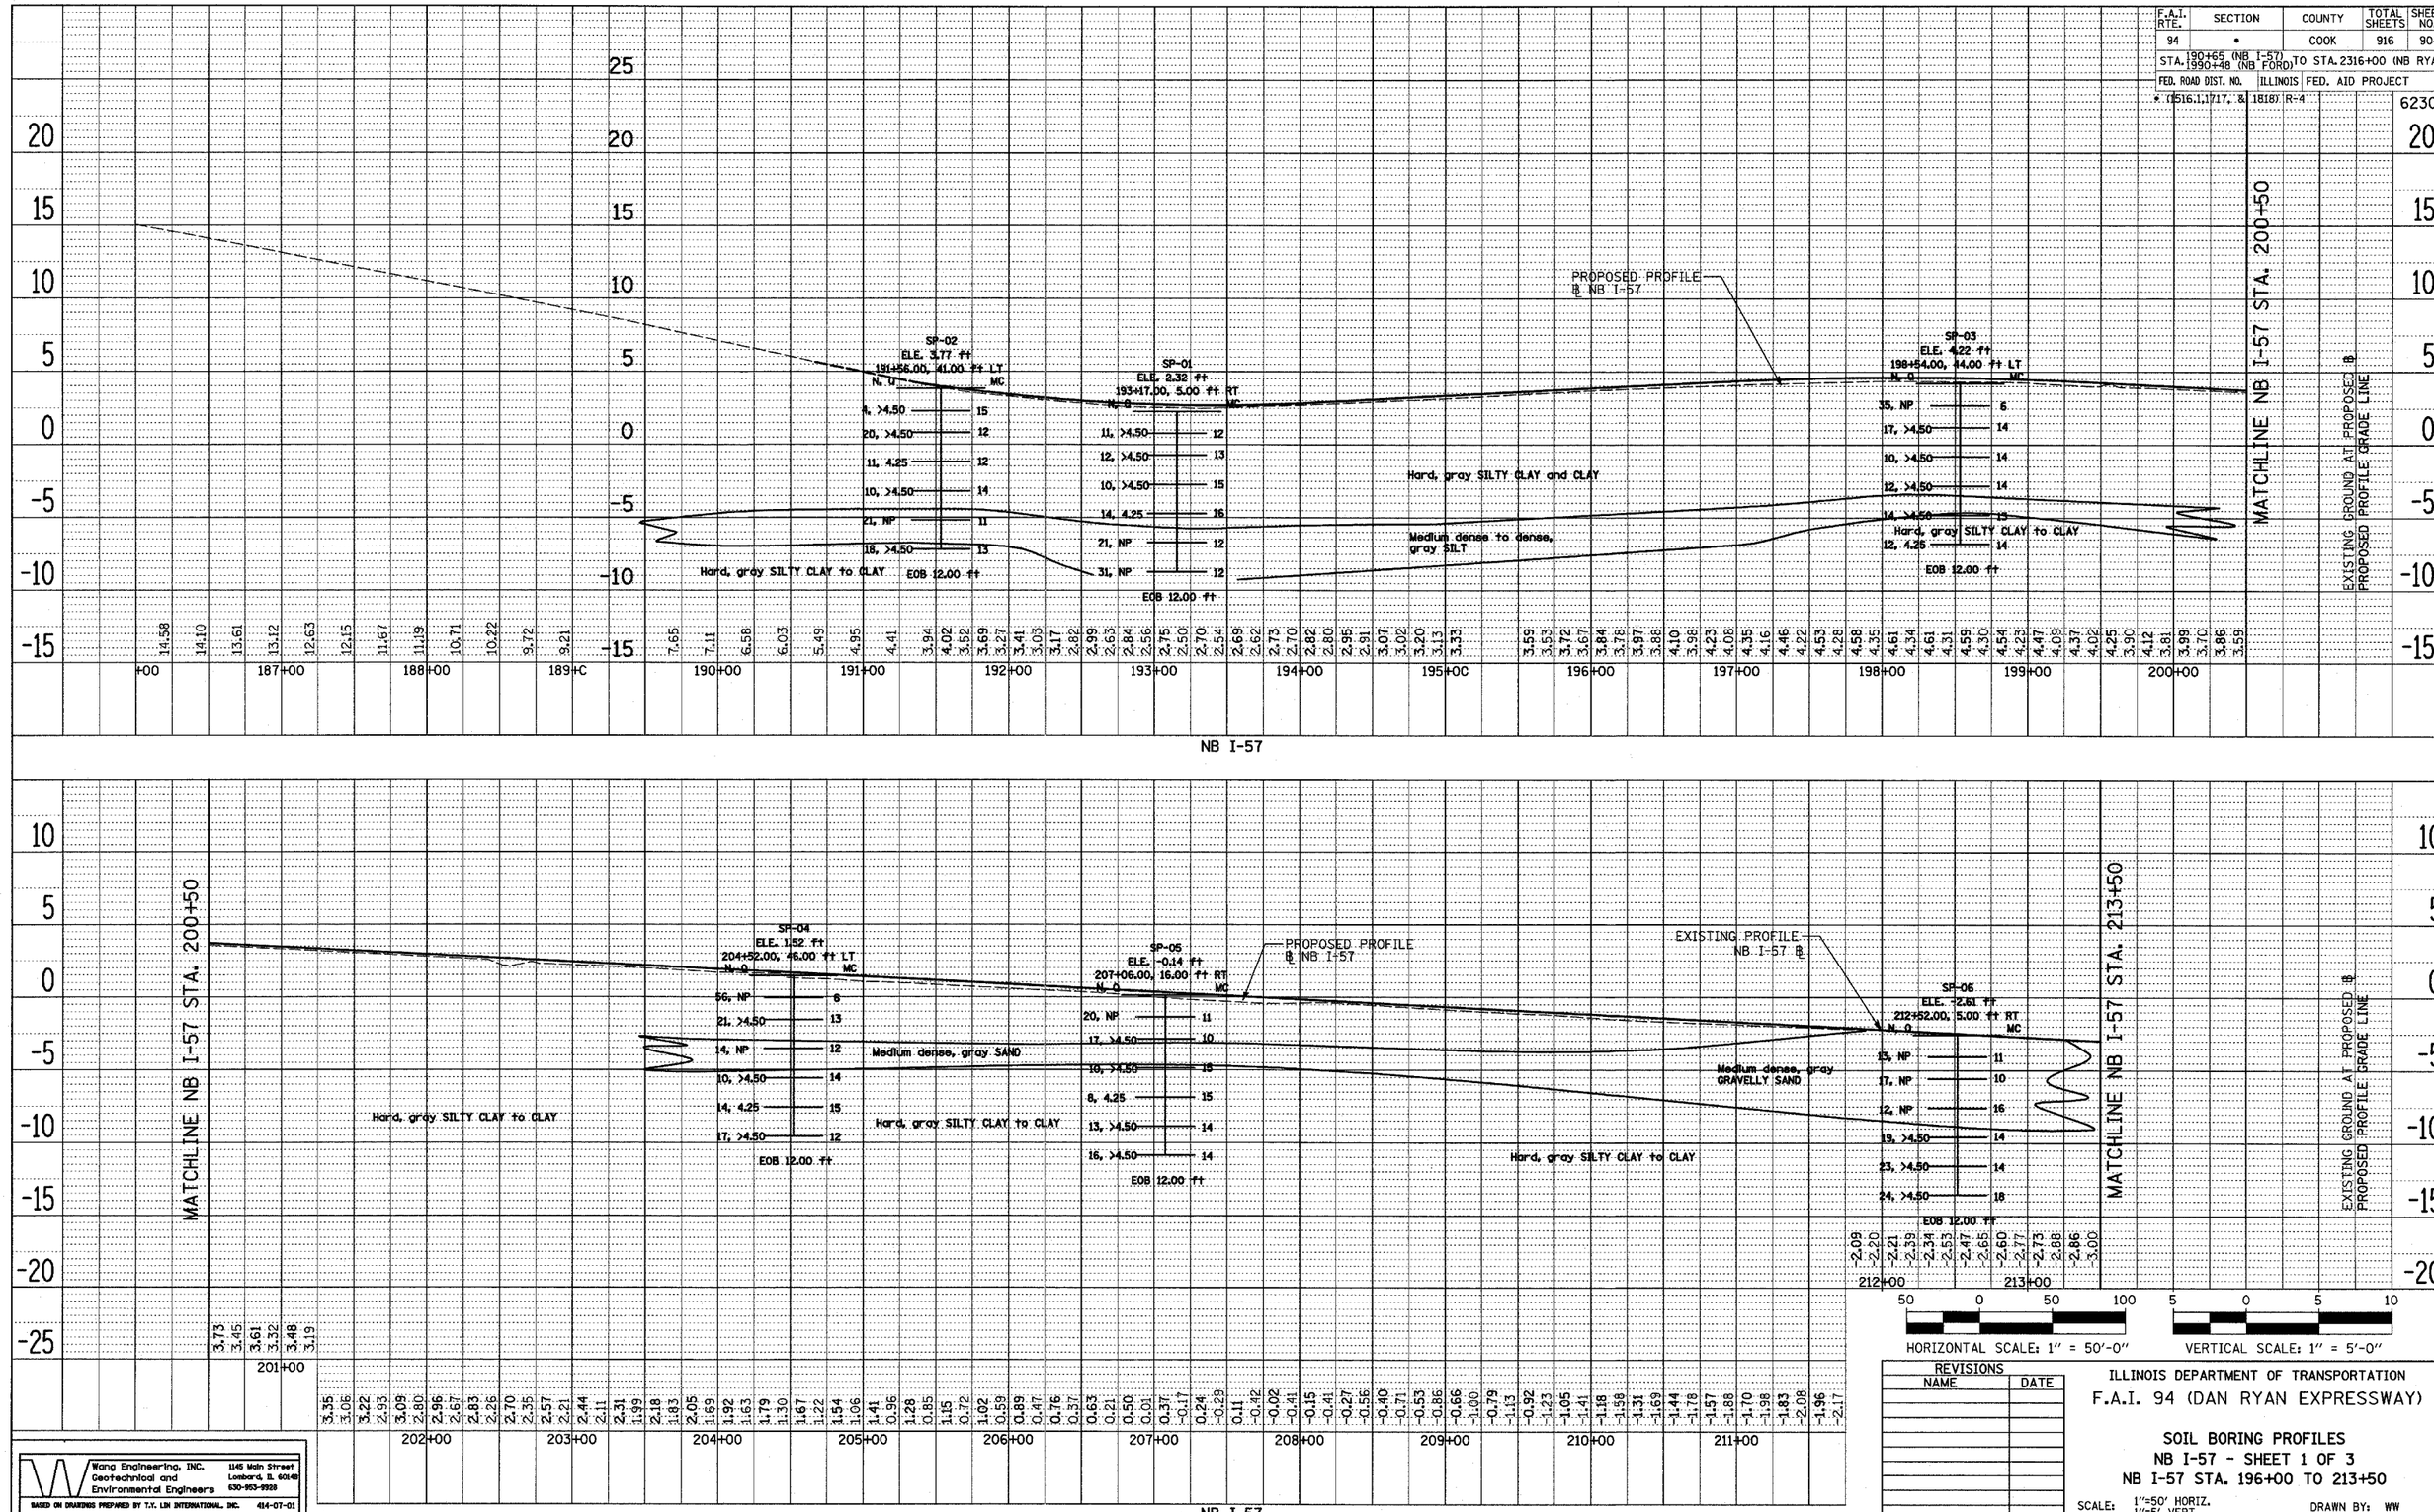

HORIZONTAL SCALE: 1" = 50'-0" VERTICAL SCALE: 1" = 5'-0"

REVISIONS	
NAME	DATE

ILLINOIS DEPARTMENT OF TRANSPORTATION

F.A.I. 94 (DAN RYAN EXPRESSWAY)

SOIL BORING PROFILES
NB I-57 - SHEET 1 OF 3
NB I-57 STA. 196+00 TO 213+50

SCALE: 1"=50' HORIZ. 1"=5' VERT. DRAWN BY: WW

DATE: MARCH 7, 2006 CHECKED BY: MLS

Wang Engineering, INC.
Geotechnical and Environmental Engineers
1145 Main Street
Lombard, IL 60148
630-953-9928

BASED ON DRAWINGS PREPARED BY T.Y. LIN INTERNATIONAL, INC. 414-07-01

PLAN
SURVEYED
PLOTTED
ALIGNMENT VERIFIED
RT. OF WAY CHECKED
CADD FILE NAME
NOTE BOOK NO.
BY
DATE