CONTRACT NO. 62746

| F.A.I. RTE. | SECTION | COUNTY | TOTAL SHEETS | SHEET NO. |
|---|---|---|---|---|
| 90 | * | COOK | 81 | 29 |
| STA. 3375+00 | | TO STA. 3390+00 | | |
| FED. ROAD DIST. NO. | ILLINOIS | FED. AID PROJECT | | |

* (1012, 1214, 1415, & 1517) RS-3

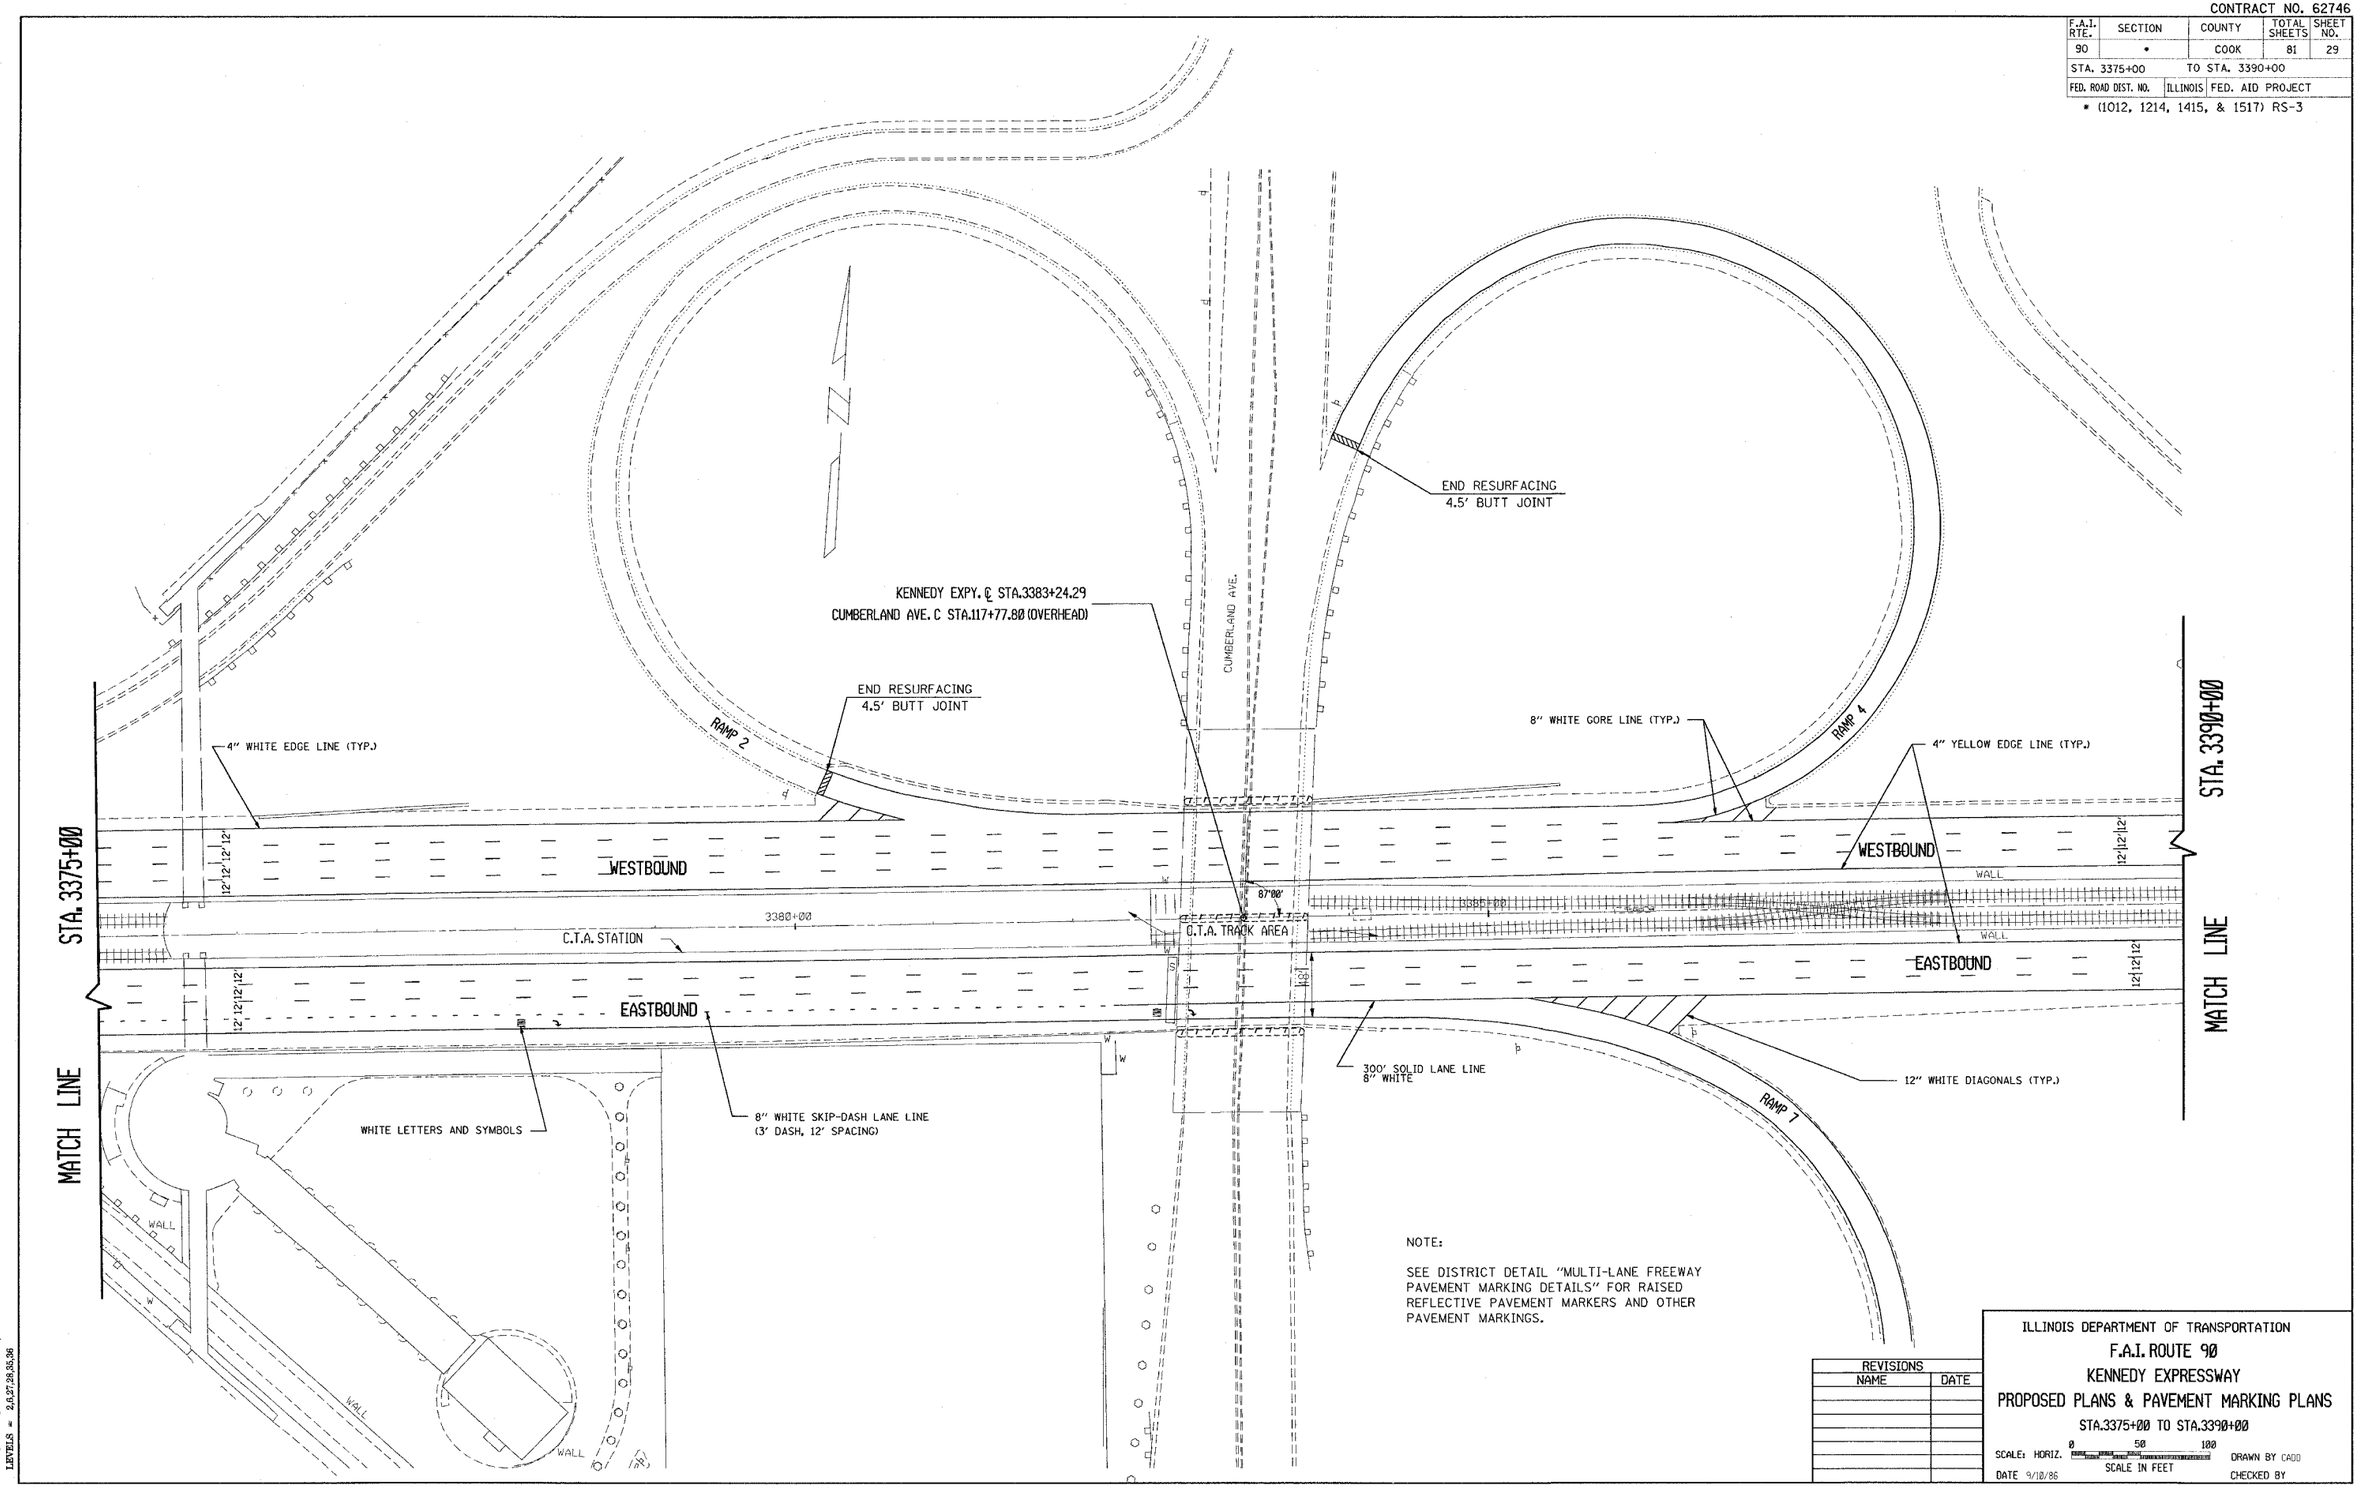


NOTE:

SEE DISTRICT DETAIL "MULTI-LANE FREEWAY PAVEMENT MARKING DETAILS" FOR RAISED REFLECTIVE PAVEMENT MARKERS AND OTHER PAVEMENT MARKINGS.

| REVISIONS | |
|---|---|
| NAME | DATE |
| | |

ILLINOIS DEPARTMENT OF TRANSPORTATION

F.A.I. ROUTE 90

KENNEDY EXPRESSWAY

PROPOSED PLANS & PAVEMENT MARKING PLANS

STA.3375+00 TO STA.3390+00

SCALE: HORIZ. 0 50 100 SCALE IN FEET

DRAWN BY CADD

DATE 9/10/86

CHECKED BY

2/3/2006
c:\projects\d120804\190aa.m32