CONTRACT NO. 66635

F.A.I. RTE.	SECTION	COUNTY	TOTAL SHEETS	SHEET NO.
55	D-3 BRIDGE PAINTING 2006-1	LIVINGSTON & GRUNDY	12	10
		ILLINOIS	STATE AID PROJECT	

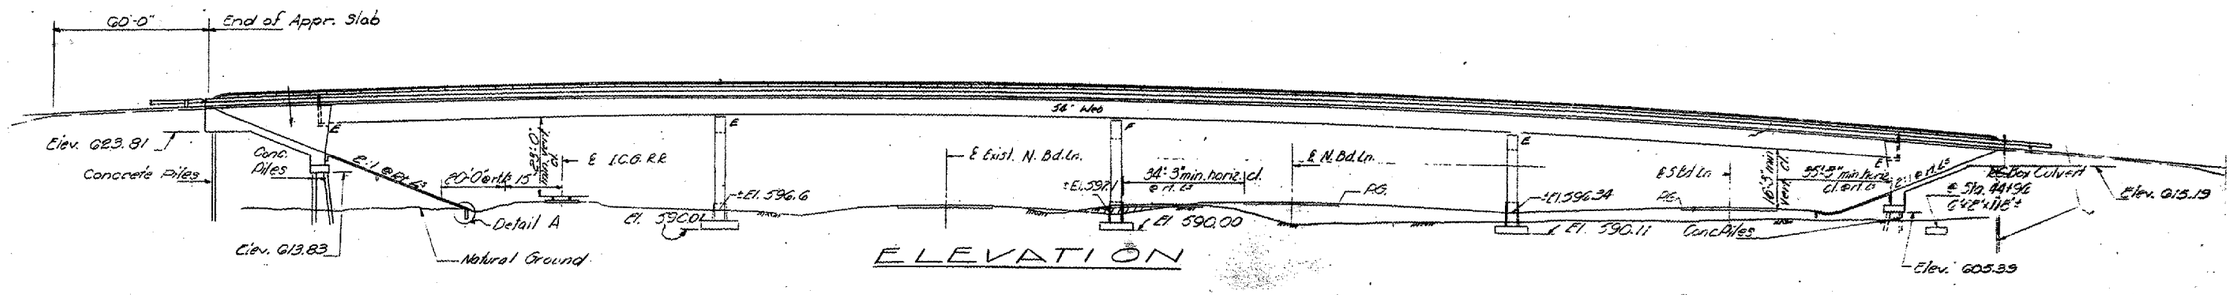

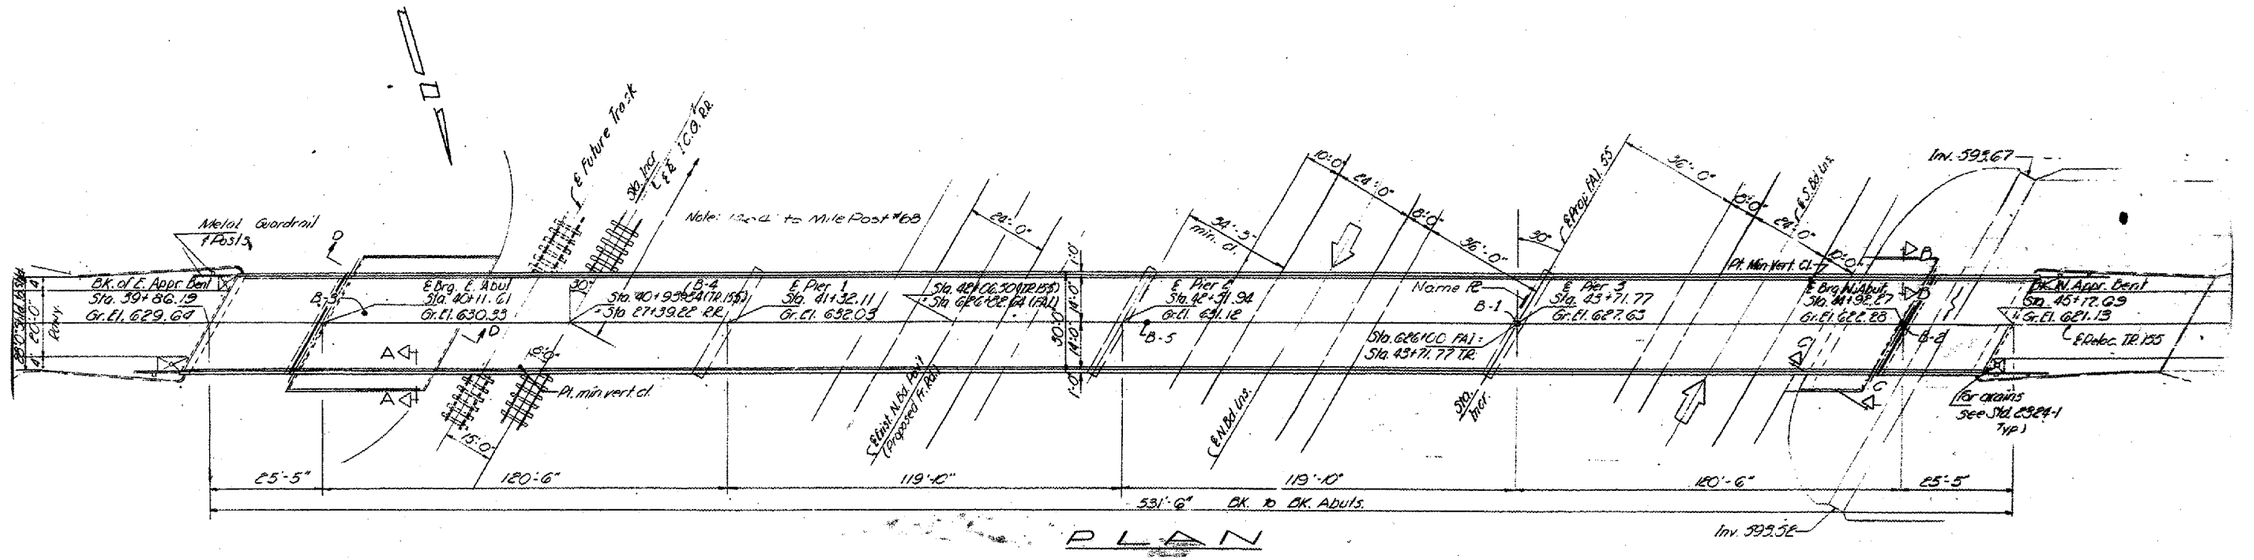

STATION 620+00
BUILT 19 BY
STATE OF ILLINOIS
F.A.I. RT. 55 SEC. 32-2H,VB
PROJECT I-55-5(77)213
LOADING HS 15
STR. NO. 032-0078
NAME PLATE

REVISIONS NAME	DATE

ILLINOIS DEPARTMENT OF TRANSPORTATION

EXISTING STRUCTURE PLANS FOR INFORMATION ONLY
BRIDGE NO. 2
S.N. 032-0078

SCALE: VERT. HORIZ.
DATE 01/19/06
DRAWN BY RW
CHECKED BY

Date: 01/19/06
File: c:/projects/bridgepaint06/2006-1/details.dgn