F.A.S RTE.	SECTION	COUNTY	TOTAL SHEETS	SHEET NO.
1767	RS, R	•	302	53
STA. 795+00		TO STA.810+00		
FED. ROAD DIST. NO.	ILLINOIS	FED. AID PROJECT		

• MACOUPIN & MONTGOMERY COUNTIES

CONTRACT NO. 72526

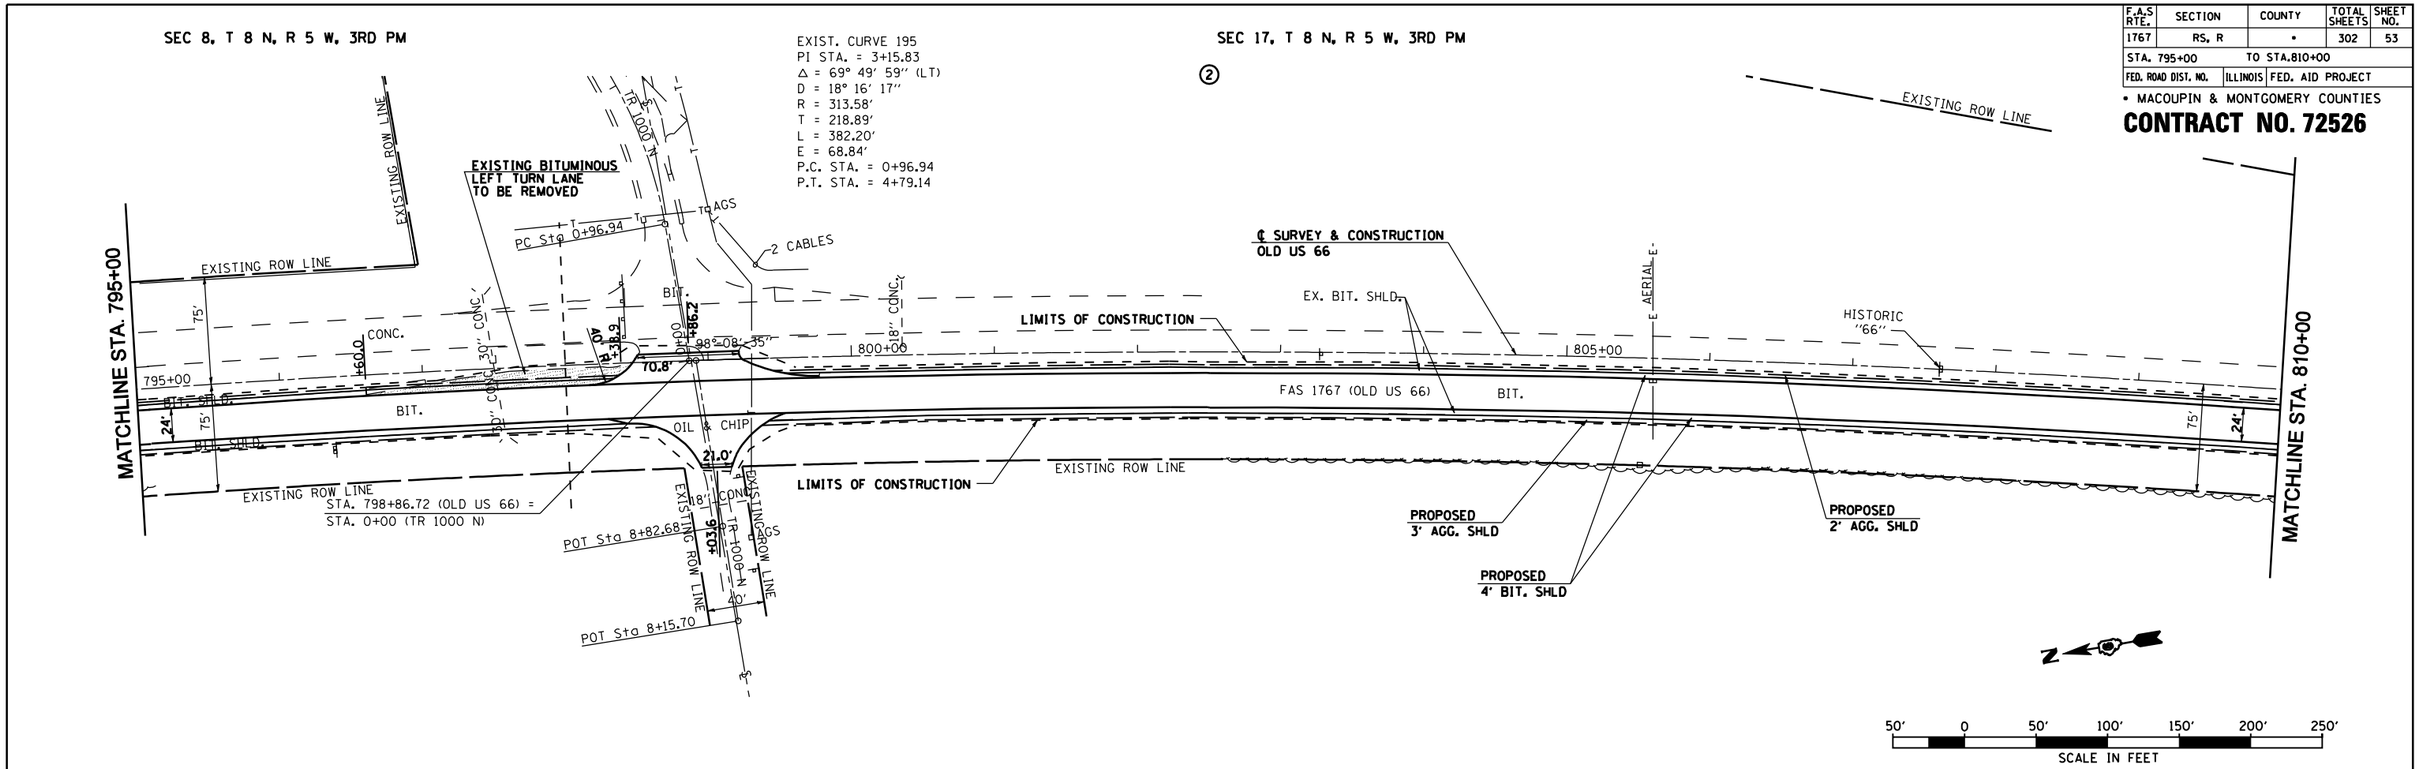

PLAN — SURVEYED / PLOTTED / ALIGNMENT CHECKED / RT. OF WAY CHECKED / CADD FILE NAME — NOTE BOOK NO. — BY — DATE

PROFILE — SURVEYED / PLOTTED / GRADES CHECKED / B.M. NOTED / STRUCTURE NOTATNS CHKD — NOTE BOOK NO. — BY — DATE

•DGN-SPEC•
•DATE-TIME•
•REF01

D6 PROJECT: D650102 FILE: P&P1 .DGN

OLD ROUTE 66 STA. 795+00 TO STA. 810+00