F.A.S RTE.	SECTION	COUNTY	TOTAL SHEETS	SHEET NO.
1767	RS, R	•	302	59
STA. 885+00	TO STA.900+00			
FED. ROAD DIST. NO.	ILLINOIS	FED. AID PROJECT		

• MACOUPIN & MONTGOMERY COUNTIES

CONTRACT NO. 72526

PLAN — SURVEYED / DRAWN / ALIGNMENT CHECKED / GRADES CHECKED / STAL. NO. USED / STRUCTURE NO. / NOTATNS CHKD / NOTE BOOK / NO. / BY / DATE

SEC 19, T 8 N, R 5 W, 3RD PM

(2)

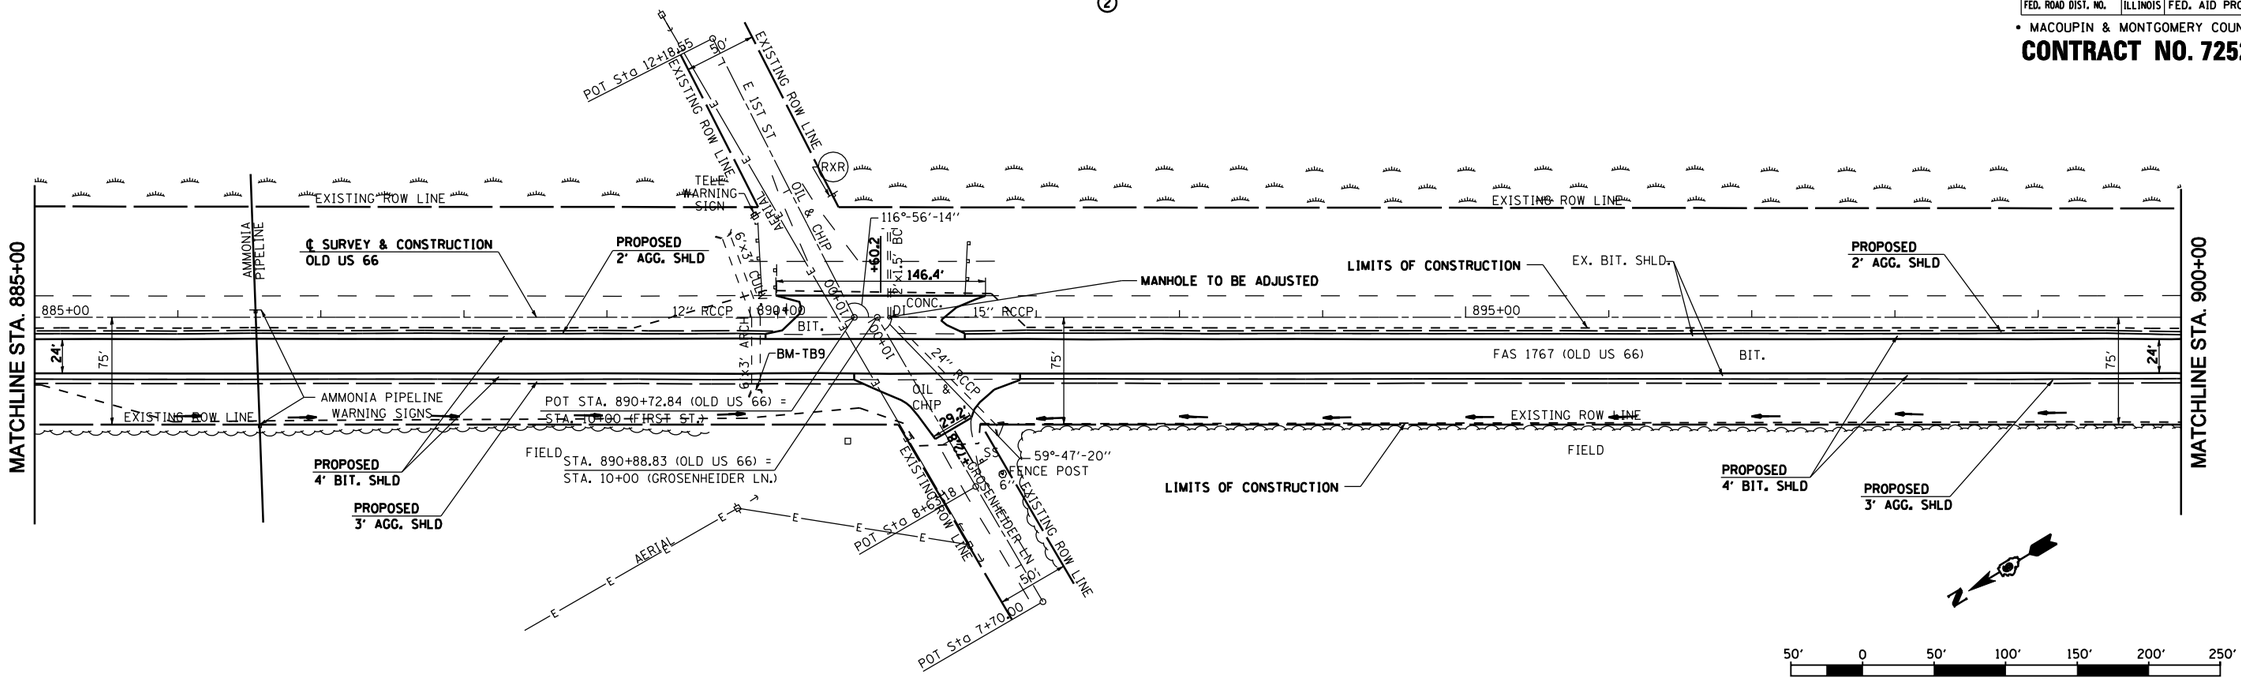

PROFILE — SURVEYED / DRAWN / GRADES CHECKED / STAL. NO. USED / STRUCTURE NO. / NOTATNS CHKD / NOTE BOOK / NO. / BY / DATE

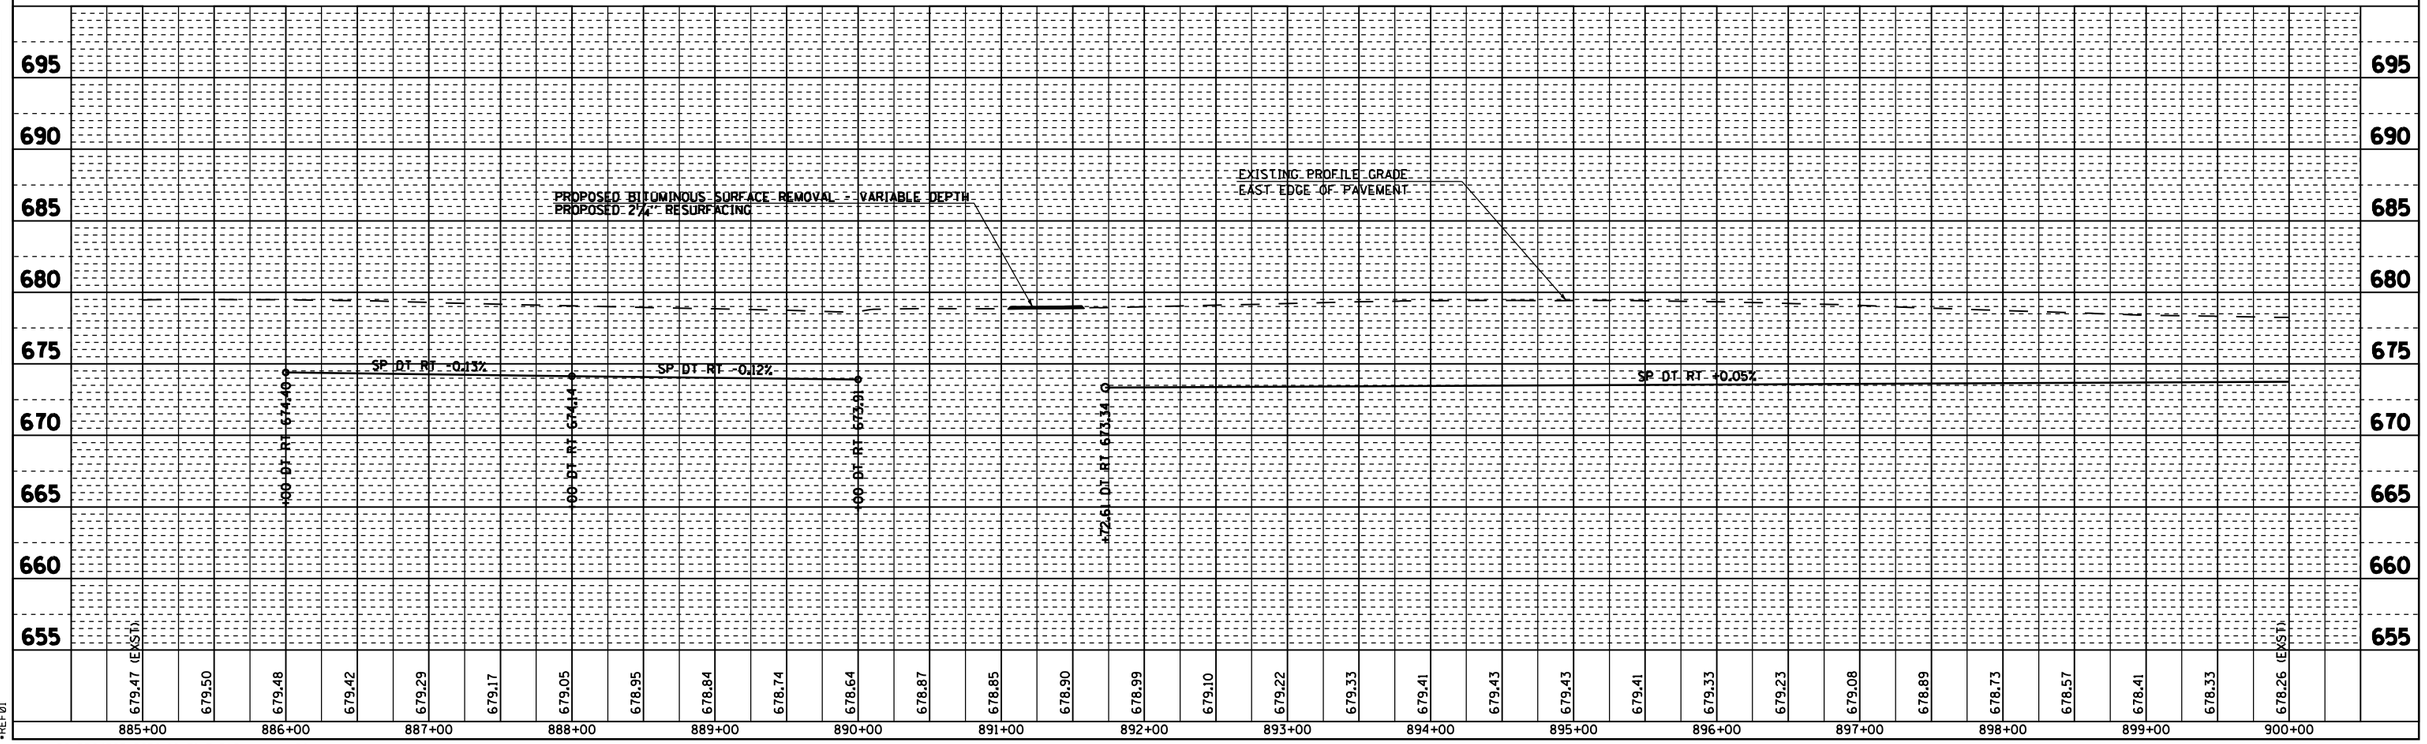

•DGN-SPEC•
•DATE-TIME•
•REF@1

D6 PROJECT: D650102 FILE: P&P1 .DGN

OLD ROUTE 66 STA. 885+00 TO STA. 900+00