F.A.S RTE.	SECTION	COUNTY	TOTAL SHEETS	SHEET NO.
1767	RS, R	•	302	63
STA. 945+00		TO STA.960+00		
FED. ROAD DIST. NO.	ILLINOIS	FED. AID PROJECT		

• MACOUPIN & MONTGOMERY COUNTIES

CONTRACT NO. 72526

SEC 30, T 8 N, R 5 W, 3RD PM

②

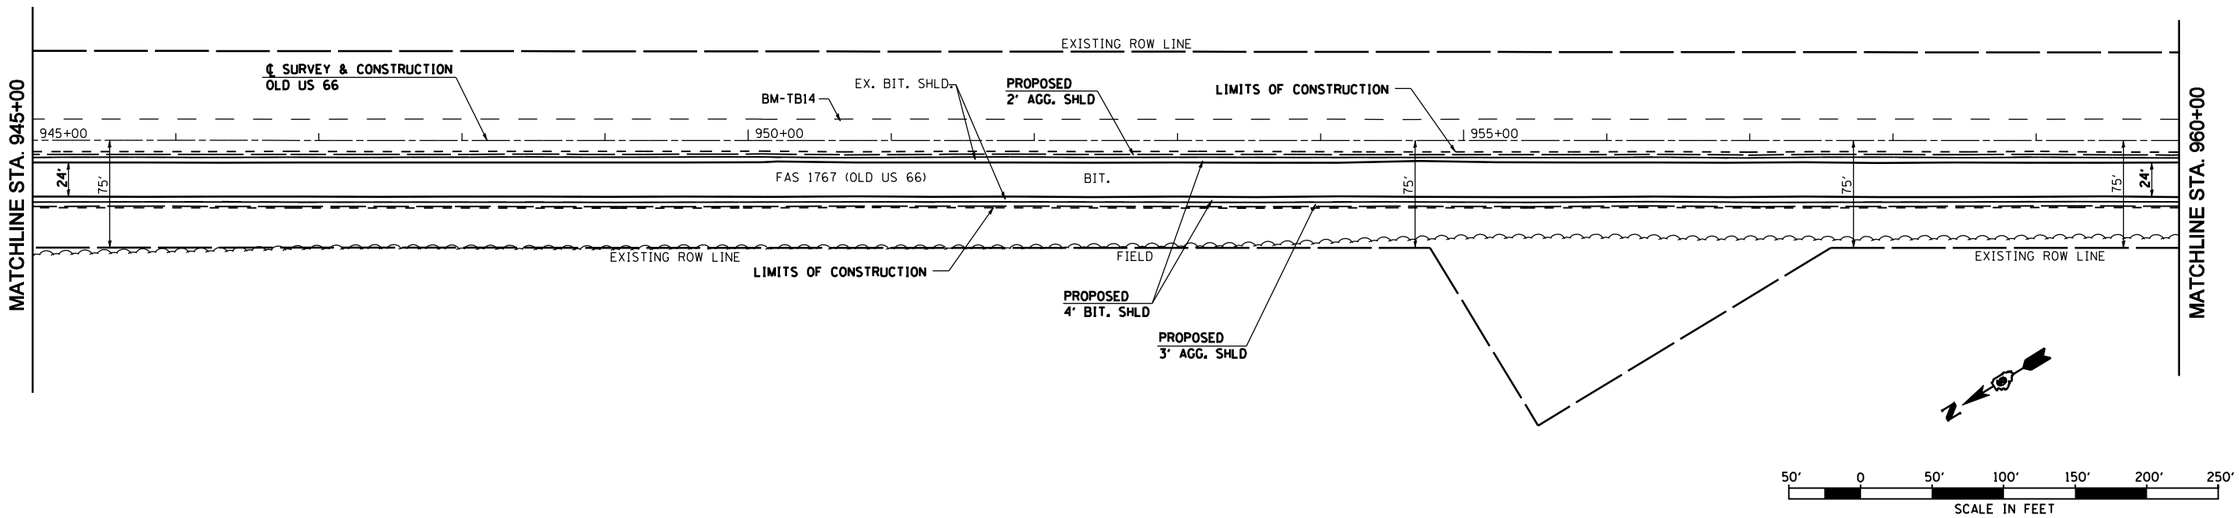

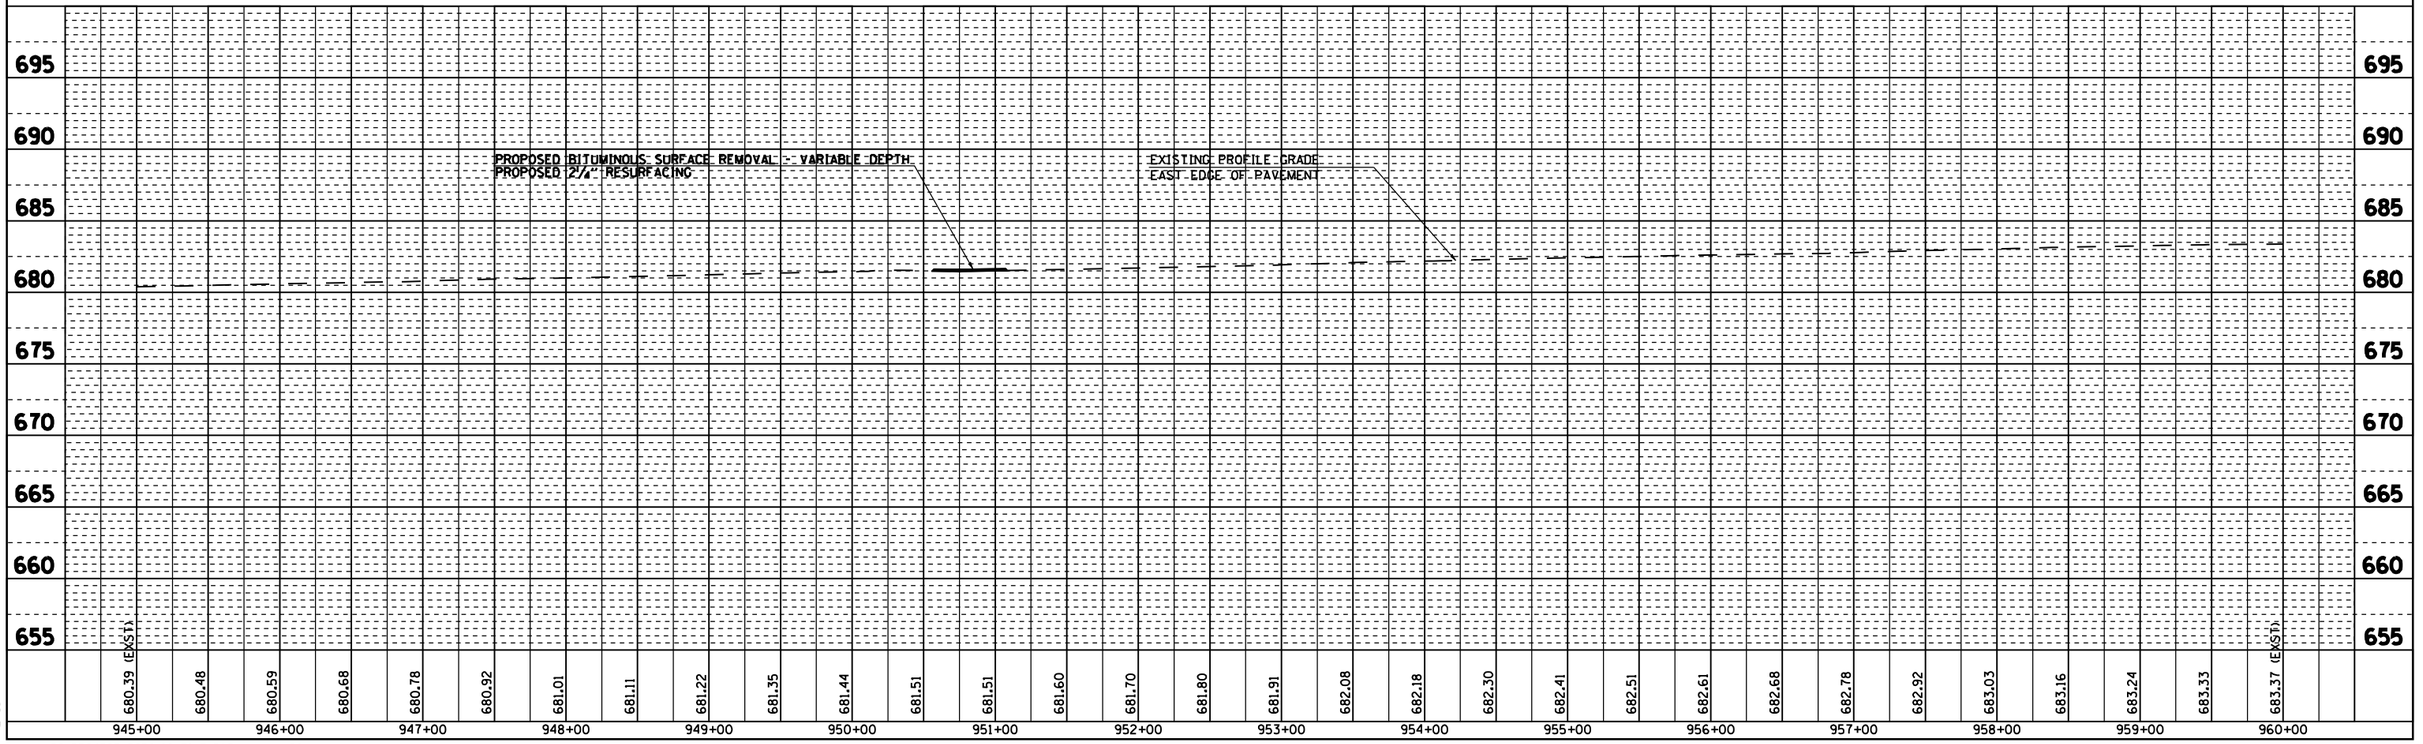

PLAN
NOTE BOOK NO.
SURVEYED
PLOTTED
ALIGNMENT CHECKED
RT. OF WAY CHECKED
CADD FILE NAME
BY
DATE

PROFILE
NOTE BOOK NO.
SURVEYED
PLOTTED
GRADES CHECKED
B.M. NOTED
STRUCTURE NOTATNS CHKD
BY
DATE

•DGN-SPEC•
•DATE-TIME•
•REF01

D6 PROJECT: D650102 FILE: P&P1 .DGN

OLD ROUTE 66 STA. 945+00 TO STA. 960+00