F.A.S RTE.	SECTION	COUNTY	TOTAL SHEETS	SHEET NO.
1766	RS, R	•	302	79
STA. 1199+00		TO STA.1214+00		
FED. ROAD DIST. NO.	ILLINOIS	FED. AID PROJECT		

• MACOUPIN & MONTGOMERY COUNTIES

CONTRACT NO. 72526

SEC 10, T 7 N, R 6 W, 3RD PM

③

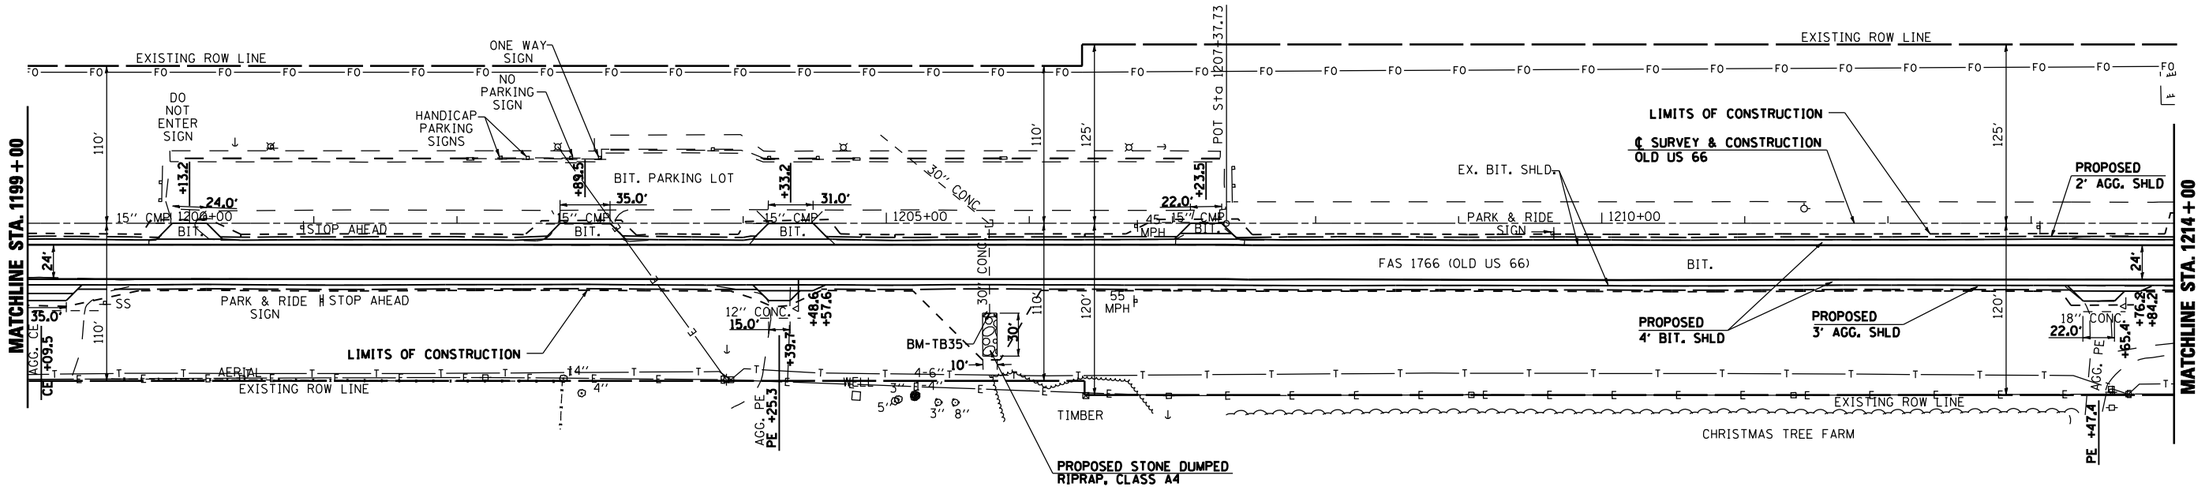

③

50' 0 50' 100' 150' 200' 250'

SCALE IN FEET

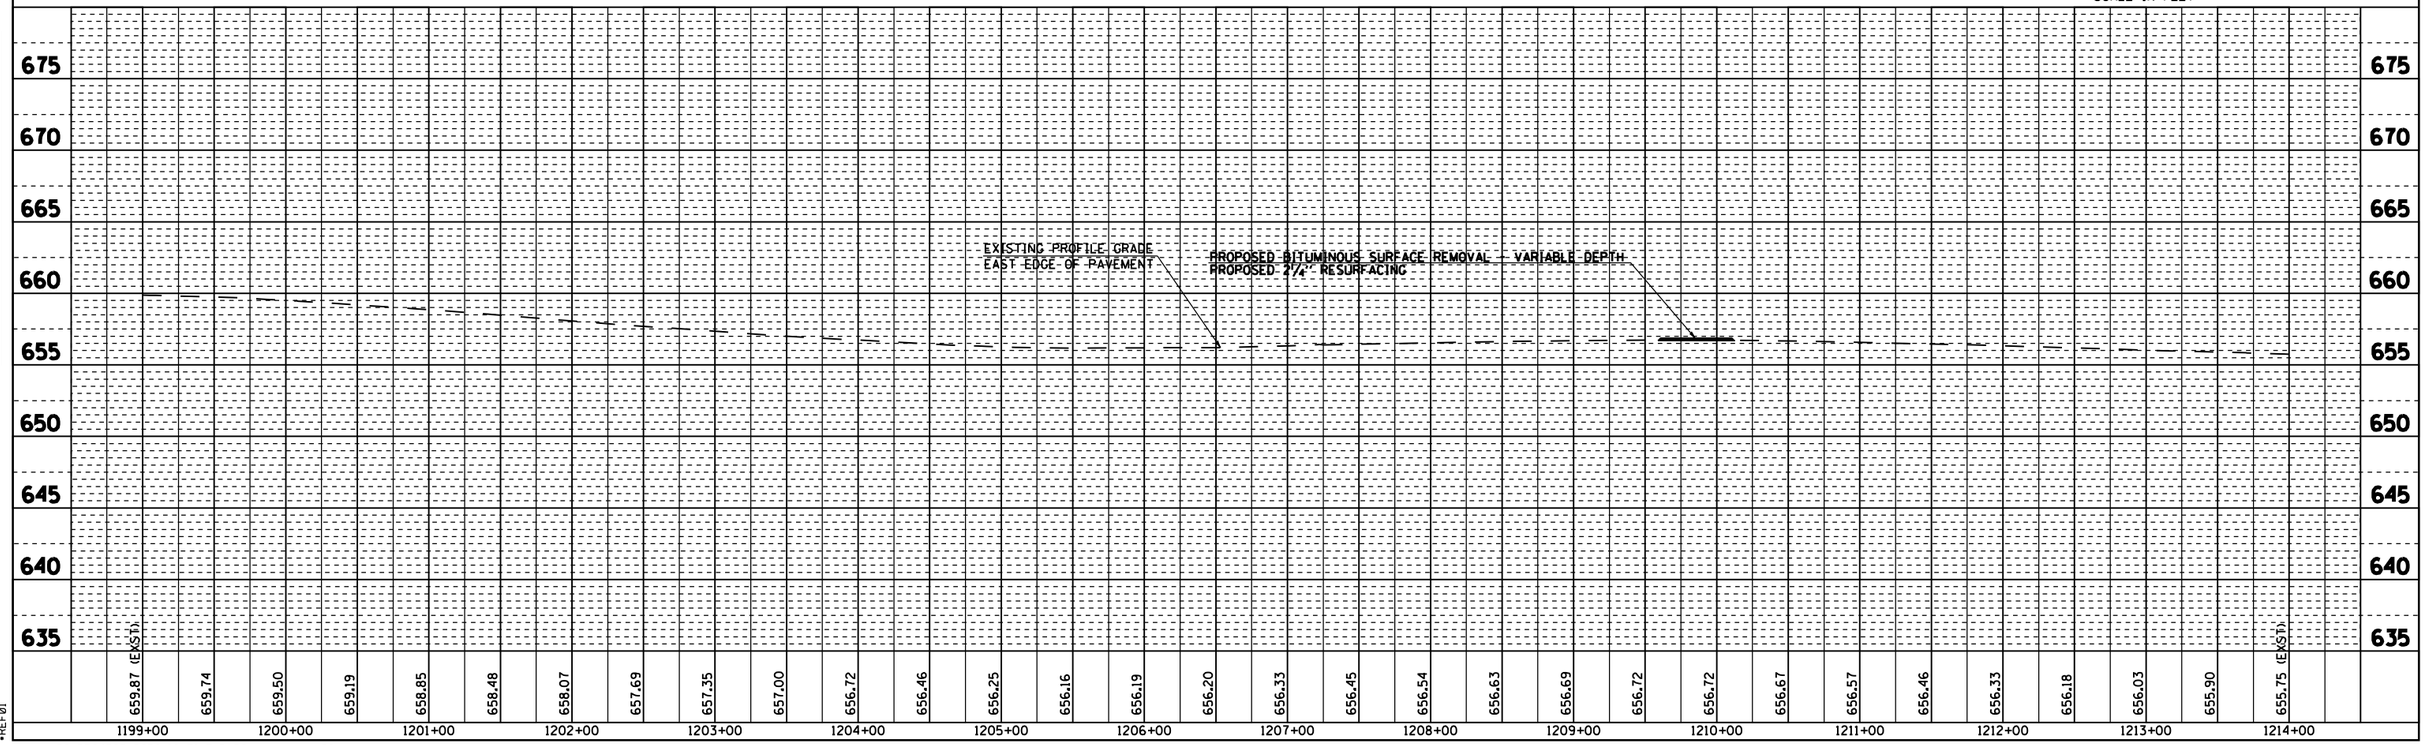

PLAN: SURVEYED, PLOTTED, ALIGNMENT CHECKED, GRADES CHECKED, NOTE BOOK, NO. ____, STAKING NOTATNS CHKD, BY, DATE

PROFILE: SURVEYED, PLOTTED, ALIGNMENT CHECKED, GRADES CHECKED, NOTE BOOK, NO. ____, STAKING NOTATNS CHKD, BY, DATE

•DGN-SPEC•
•DATE-TIME•
•REF01

D6 PROJECT: D650102 FILE: P&P2 .DGN

OLD ROUTE 66 STA. 1199+00 TO STA. 1214+00