F.A.S RTE.	SECTION	COUNTY	TOTAL SHEETS	SHEET NO.
1766	RS, R	•	302	82
STA. 1244+00		TO STA.1259+00		
FED. ROAD DIST. NO.	ILLINOIS	FED. AID PROJECT		

• MACOUPIN & MONTGOMERY COUNTIES

CONTRACT NO. 72526

SEC 10, T 7 N, R 6 W, 3RD PM

SEC 15, T 7 N, R 6 W, 3RD PM

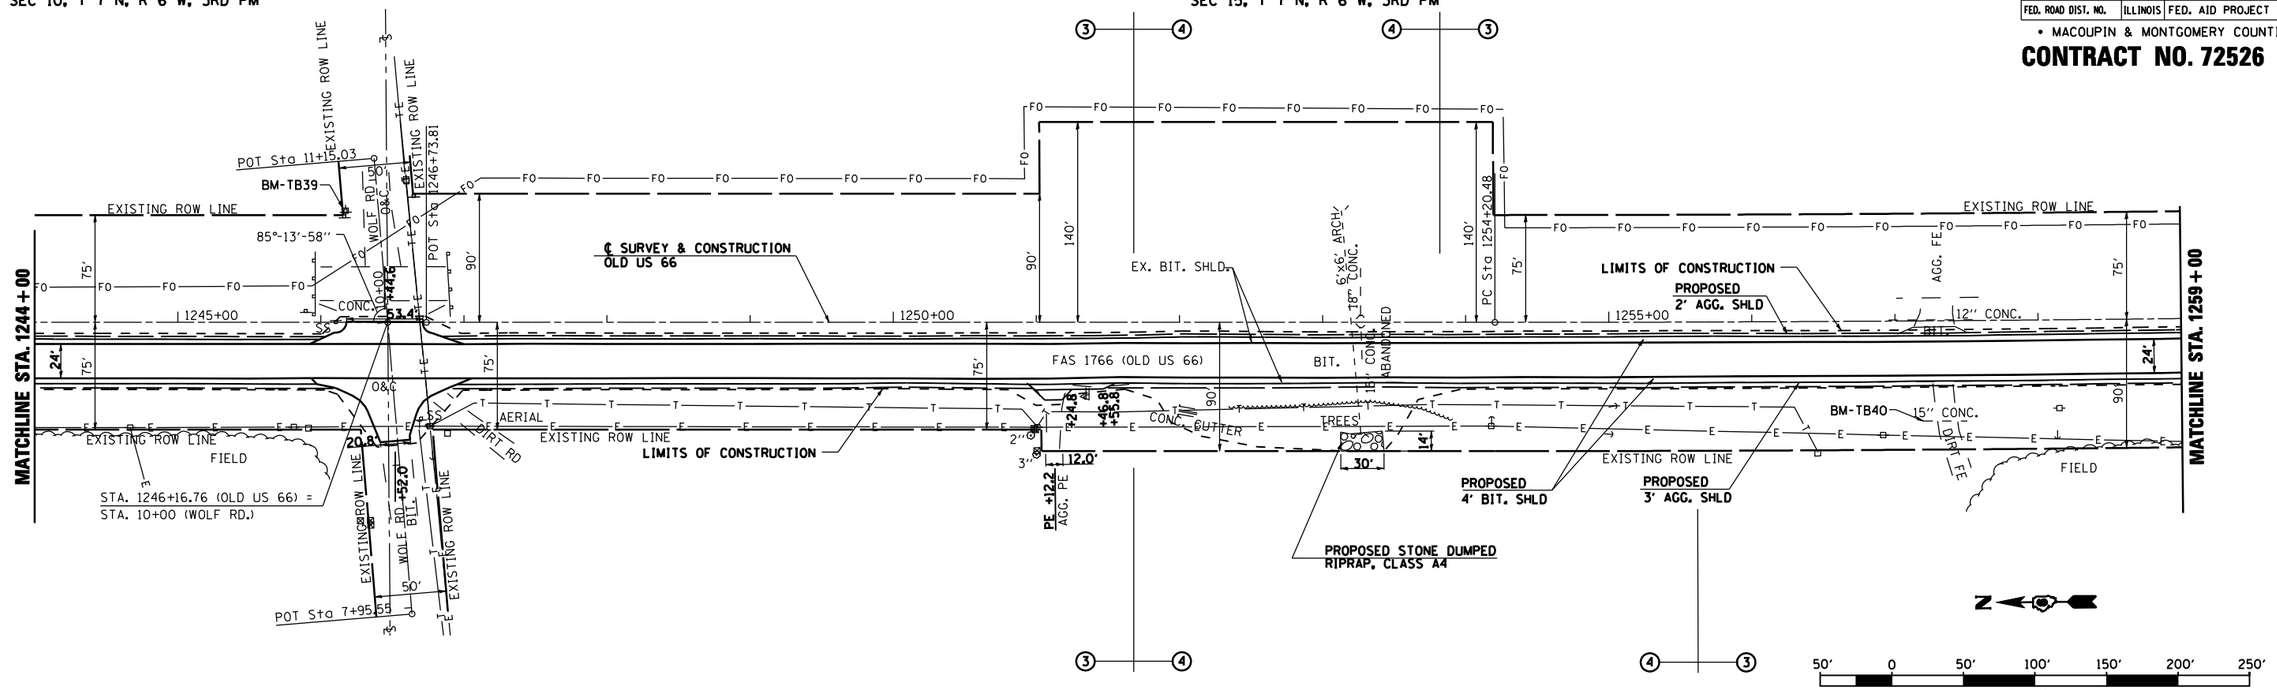

PLAN
SURVEYED
PLOTTED
ALIGNMENT CHECKED
GRADES CHECKED
STAKING NOTED
NOTE BOOK
NO.
BY
DATE

PROFILE
SURVEYED
PLOTTED
GRADES CHECKED
STAKING NOTED
NOTE BOOK
NO.
BY
DATE

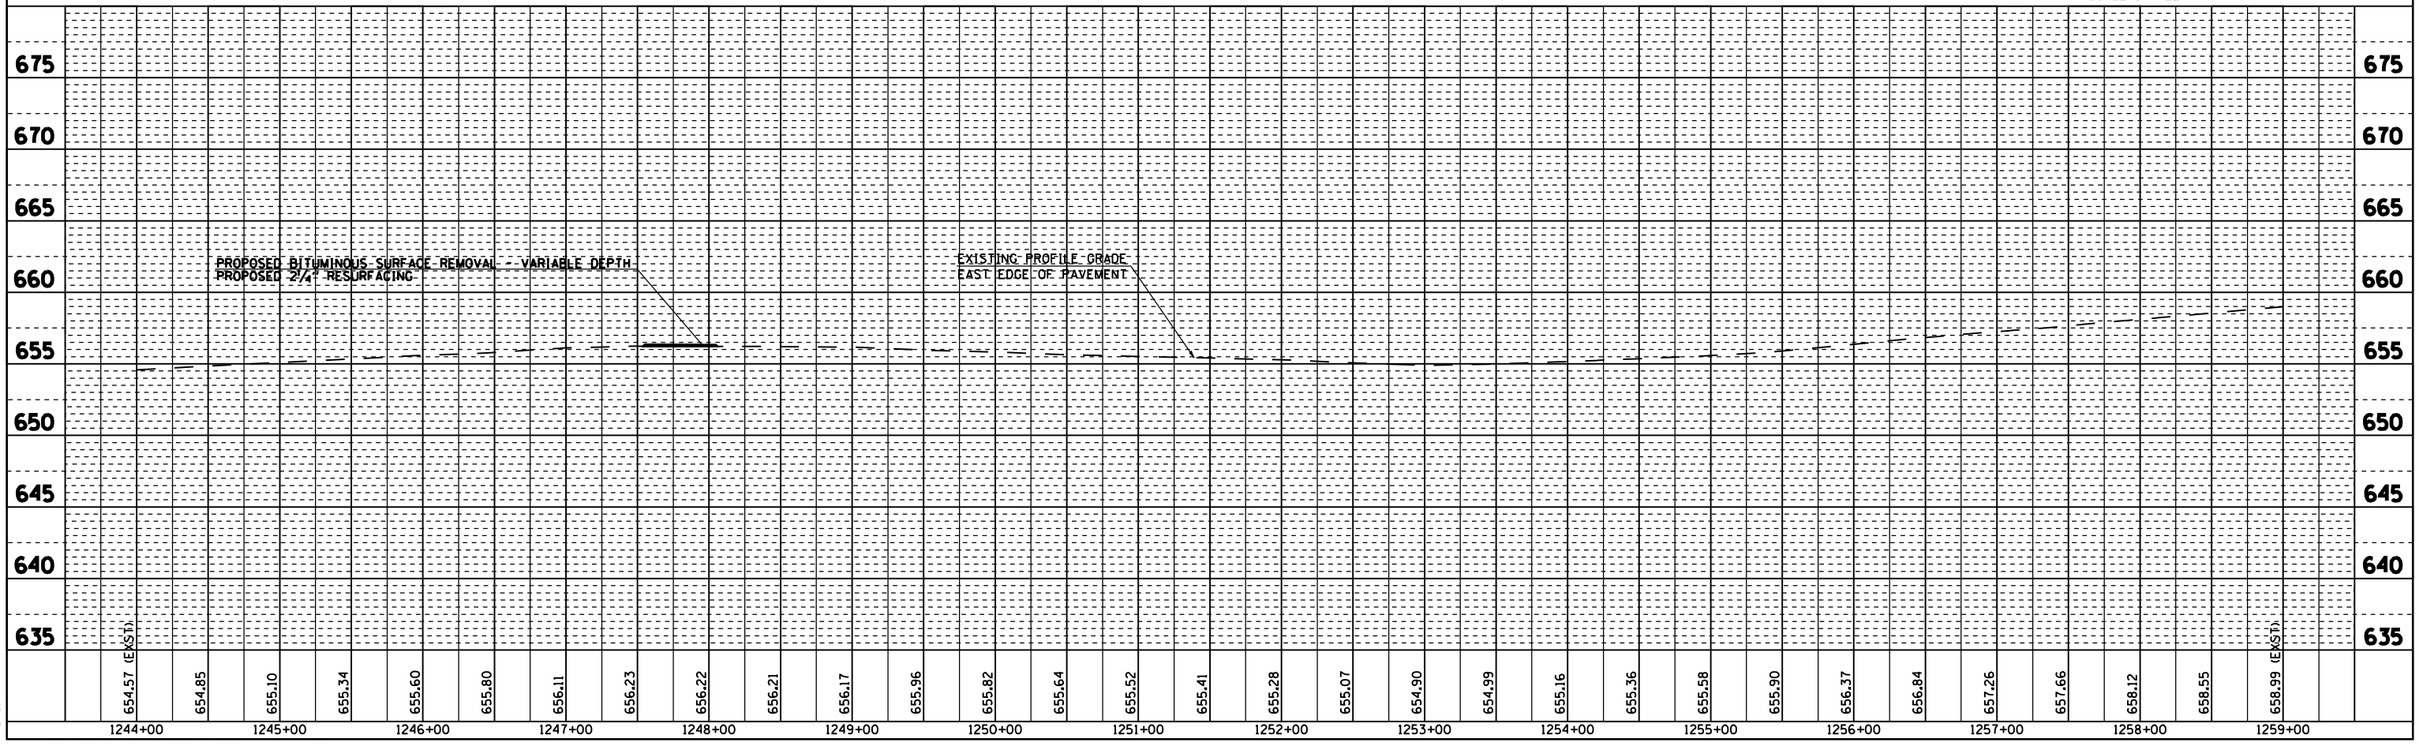

•DGN-SPEC•
•DATE-TIME•
•REF01

D6 PROJECT: D650102 FILE: P&P2 .DGN

OLD ROUTE 66 STA. 1244+00 TO STA. 1259+00