RTE.	SECTION	COUNTY	TOTAL SHEETS	SHEET NO.
•	RS,R	••	302	98
FED. ROAD DIST. NO.	ILLINOIS	FED. AID PROJECT		

• FAU 8239 (OLD US 66)
•• MONTGOMERY & MACOUPIN COUNTIES

CONTRACT NO. 72526

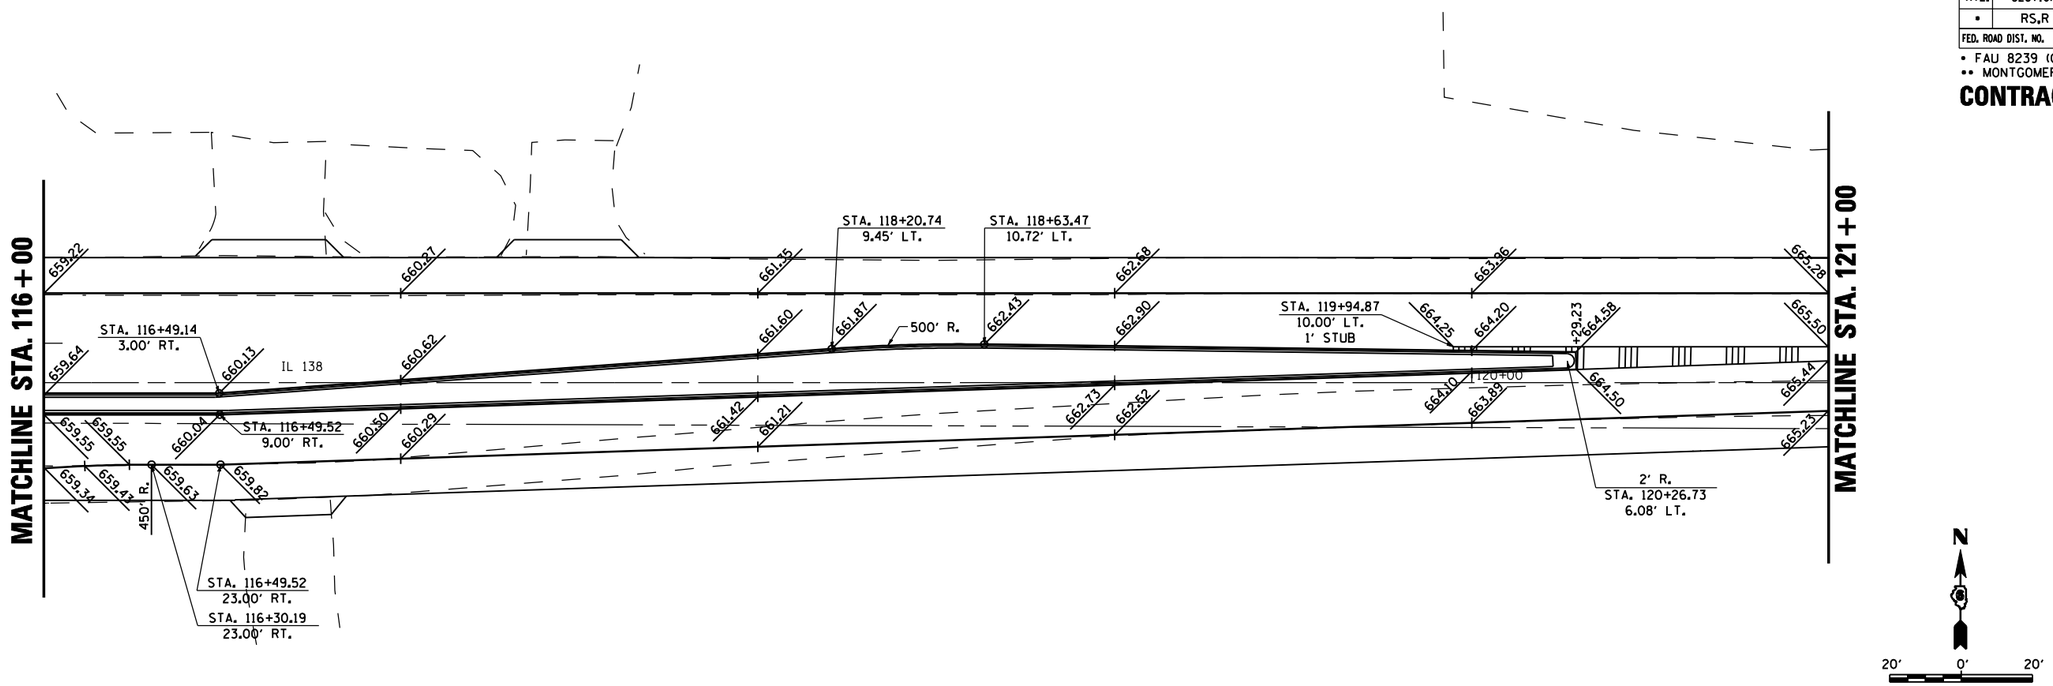

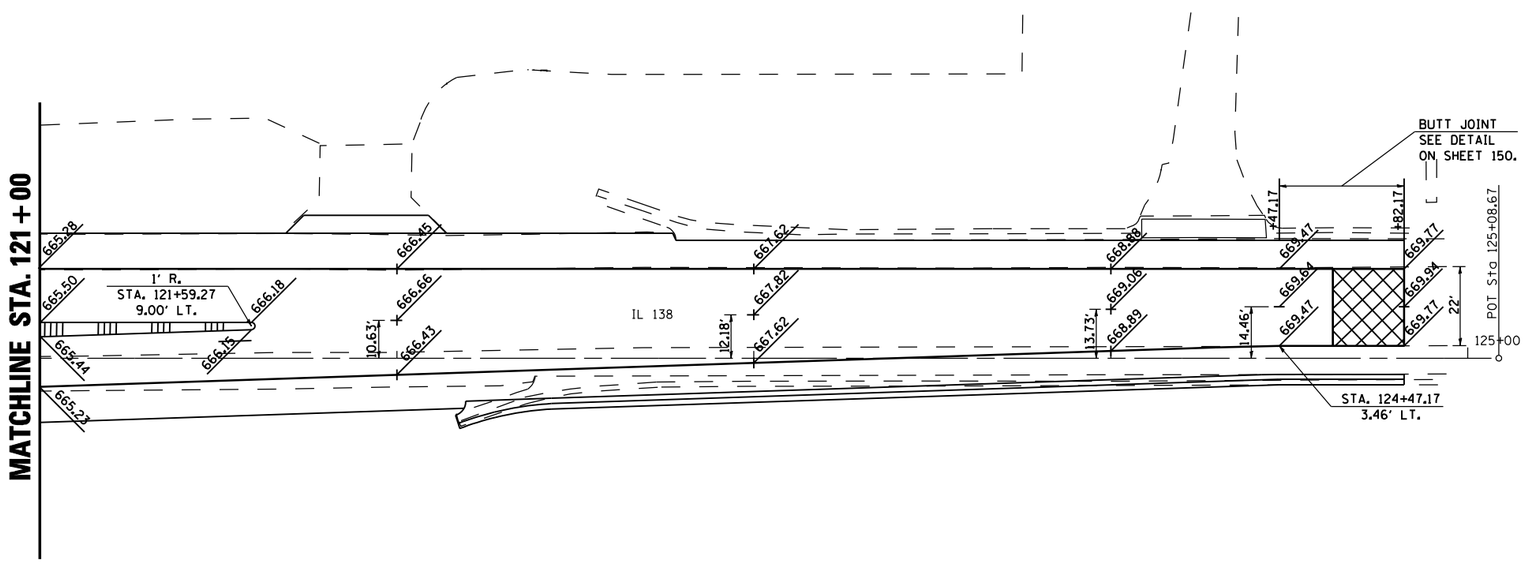

REVISIONS	
NAME	DATE

ILLINOIS DEPARTMENT OF TRANSPORTATION

INTERSECTION ELEVATIONS
OLD US 66/IL 138

DATE 2/8/2006

DRAWN BY KLS
CHECKED BY LC

2280-1103