RTE.	SECTION	COUNTY	TOTAL SHEETS	SHEET NO.
•	RS, R	••	302	103
STA. 53+00	TO STA. 65+00			
FED. ROAD DIST. NO.	ILLINOIS	FED. AID PROJECT		

• FAU 8239, FAS 1767, FAS 1766 & SBI 16 (OLD US 66)
•• MONTGOMERY & MACOUPIN COUNTIES

CONTRACT NO. 72526

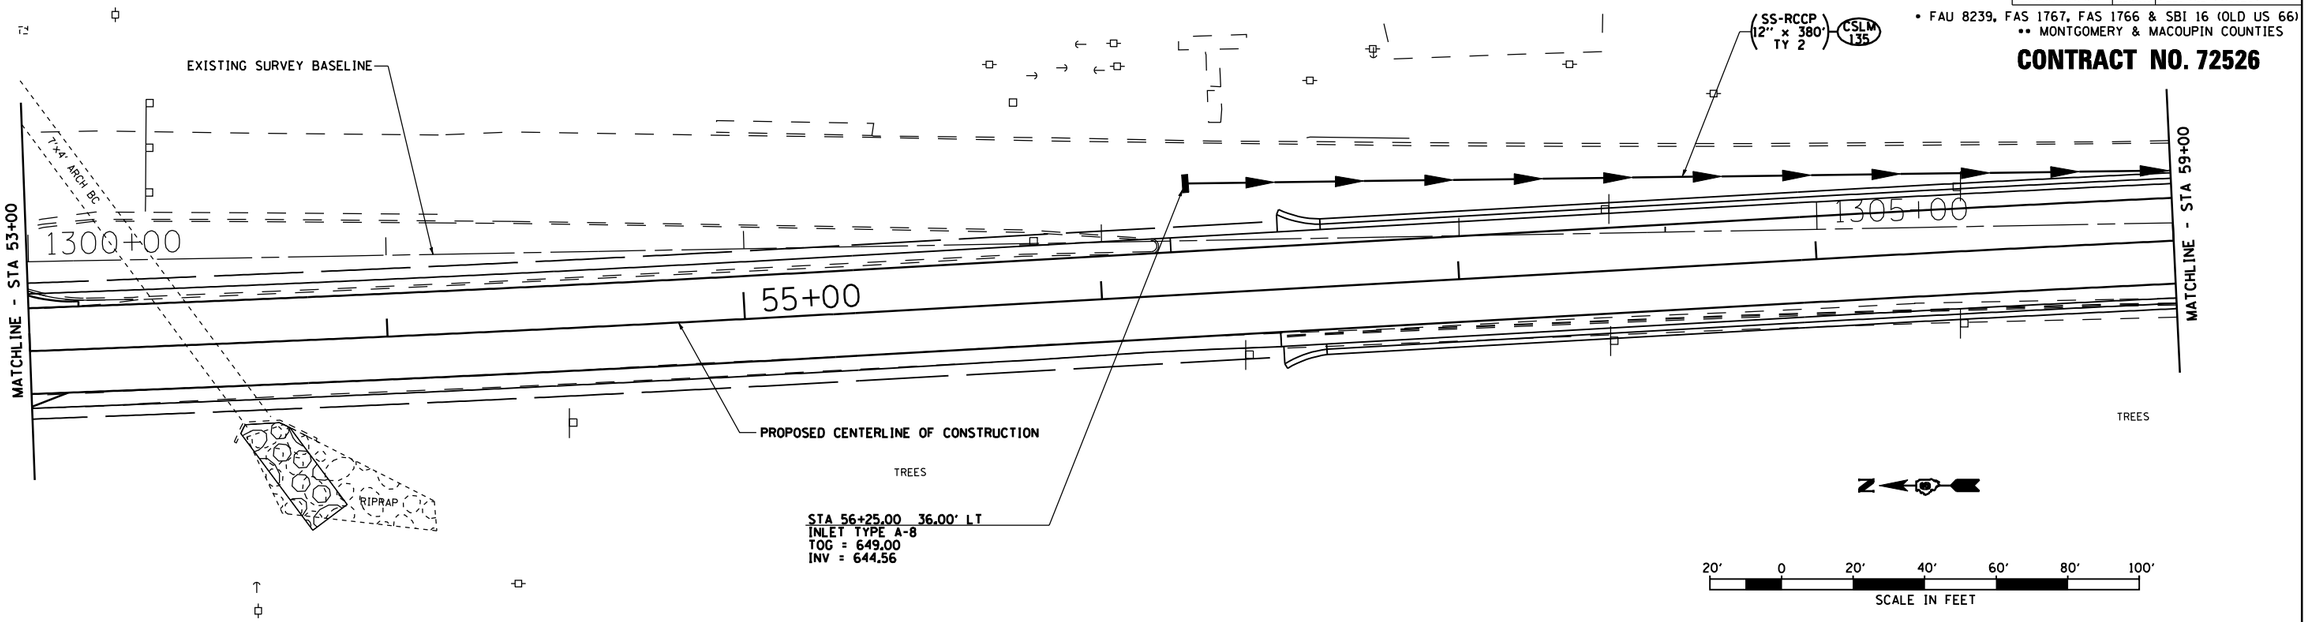

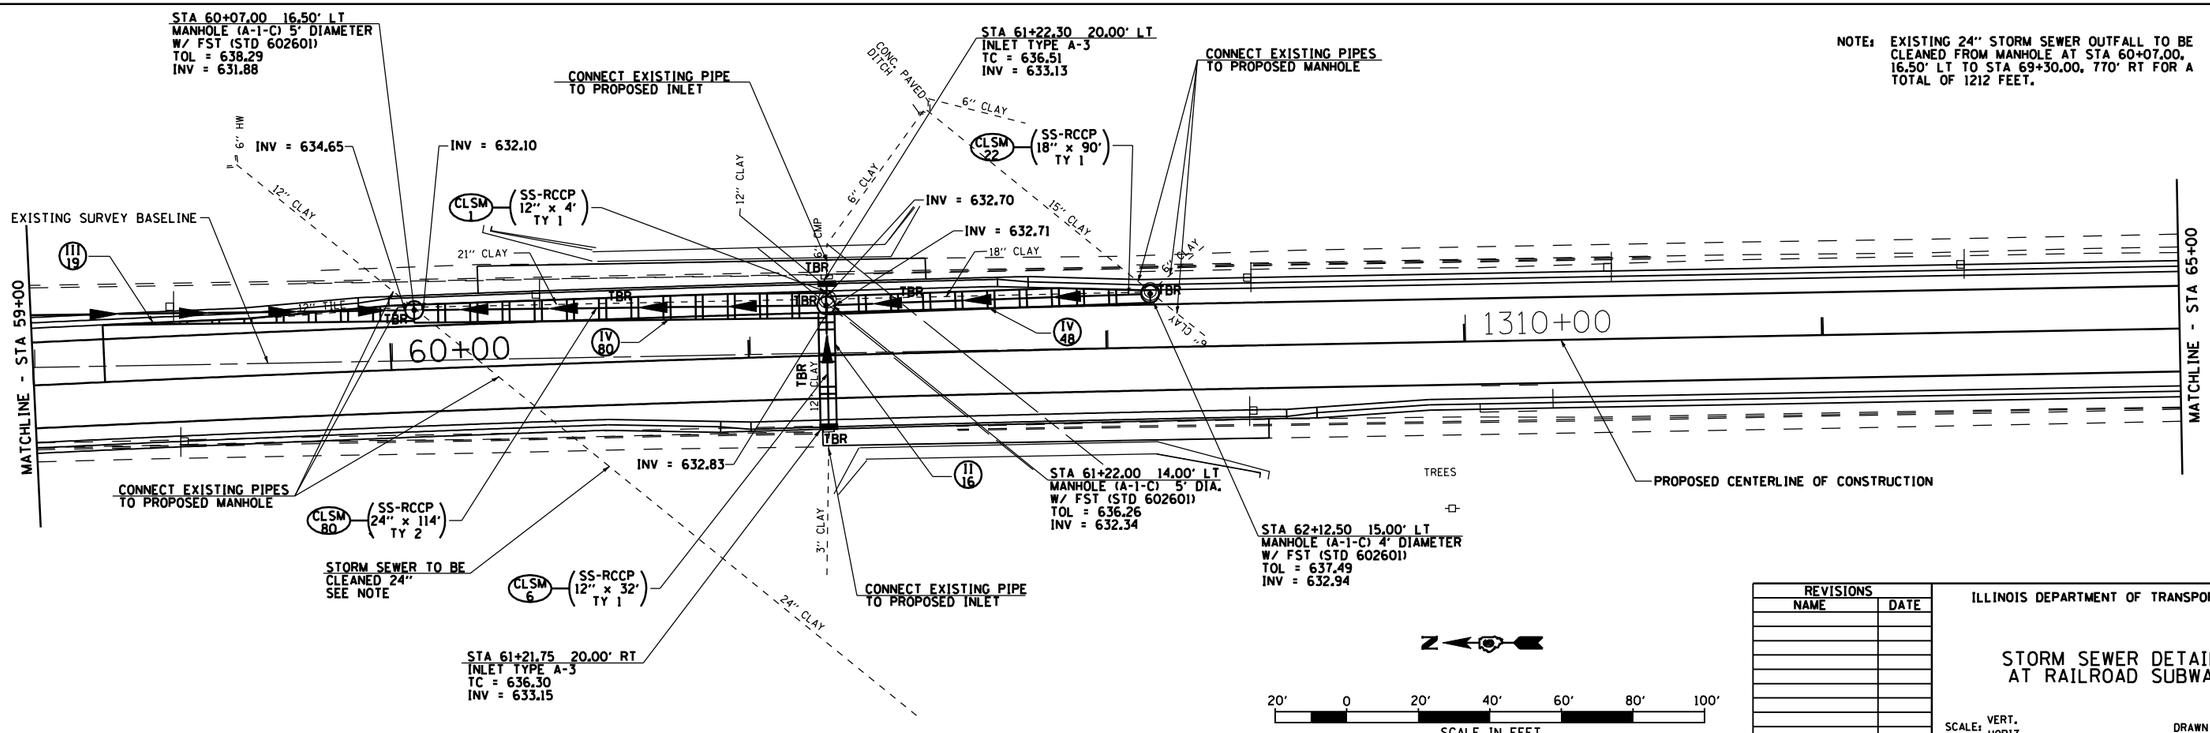

REVISIONS NAME	DATE

ILLINOIS DEPARTMENT OF TRANSPORTATION

STORM SEWER DETAILS AT RAILROAD SUBWAY

SCALE: VERT.
HORIZ.
DATE 2/8/2006

DRAWN BY JMO
CHECKED BY AWM

2280-1D06