F.A.U. RTE.	SECTION	COUNTY	TOTAL SHEETS	SHEET NO.
8239	RS, R	•	302	179
STA. 744+00		TO STA.748+00		
FED. ROAD DIST. NO.	ILLINOIS	FED. AID PROJECT		

• MACOUPIN & MONTGOMERY COUNTIES

CONTRACT NO. 72526

FINAL SURVEY	NOTE BOOK		NO.	BY	DATE
	SURVEYED				
	PLOTTED				
	TYPICALS				
	AREAS				
	AREAS CHECKED				

ORIGINAL SURVEY	NOTE BOOK		NO.	BY	DATE
	SURVEYED				
	PLOTTED				
	TYPICALS				
	AREAS				
	AREAS CHECKED				

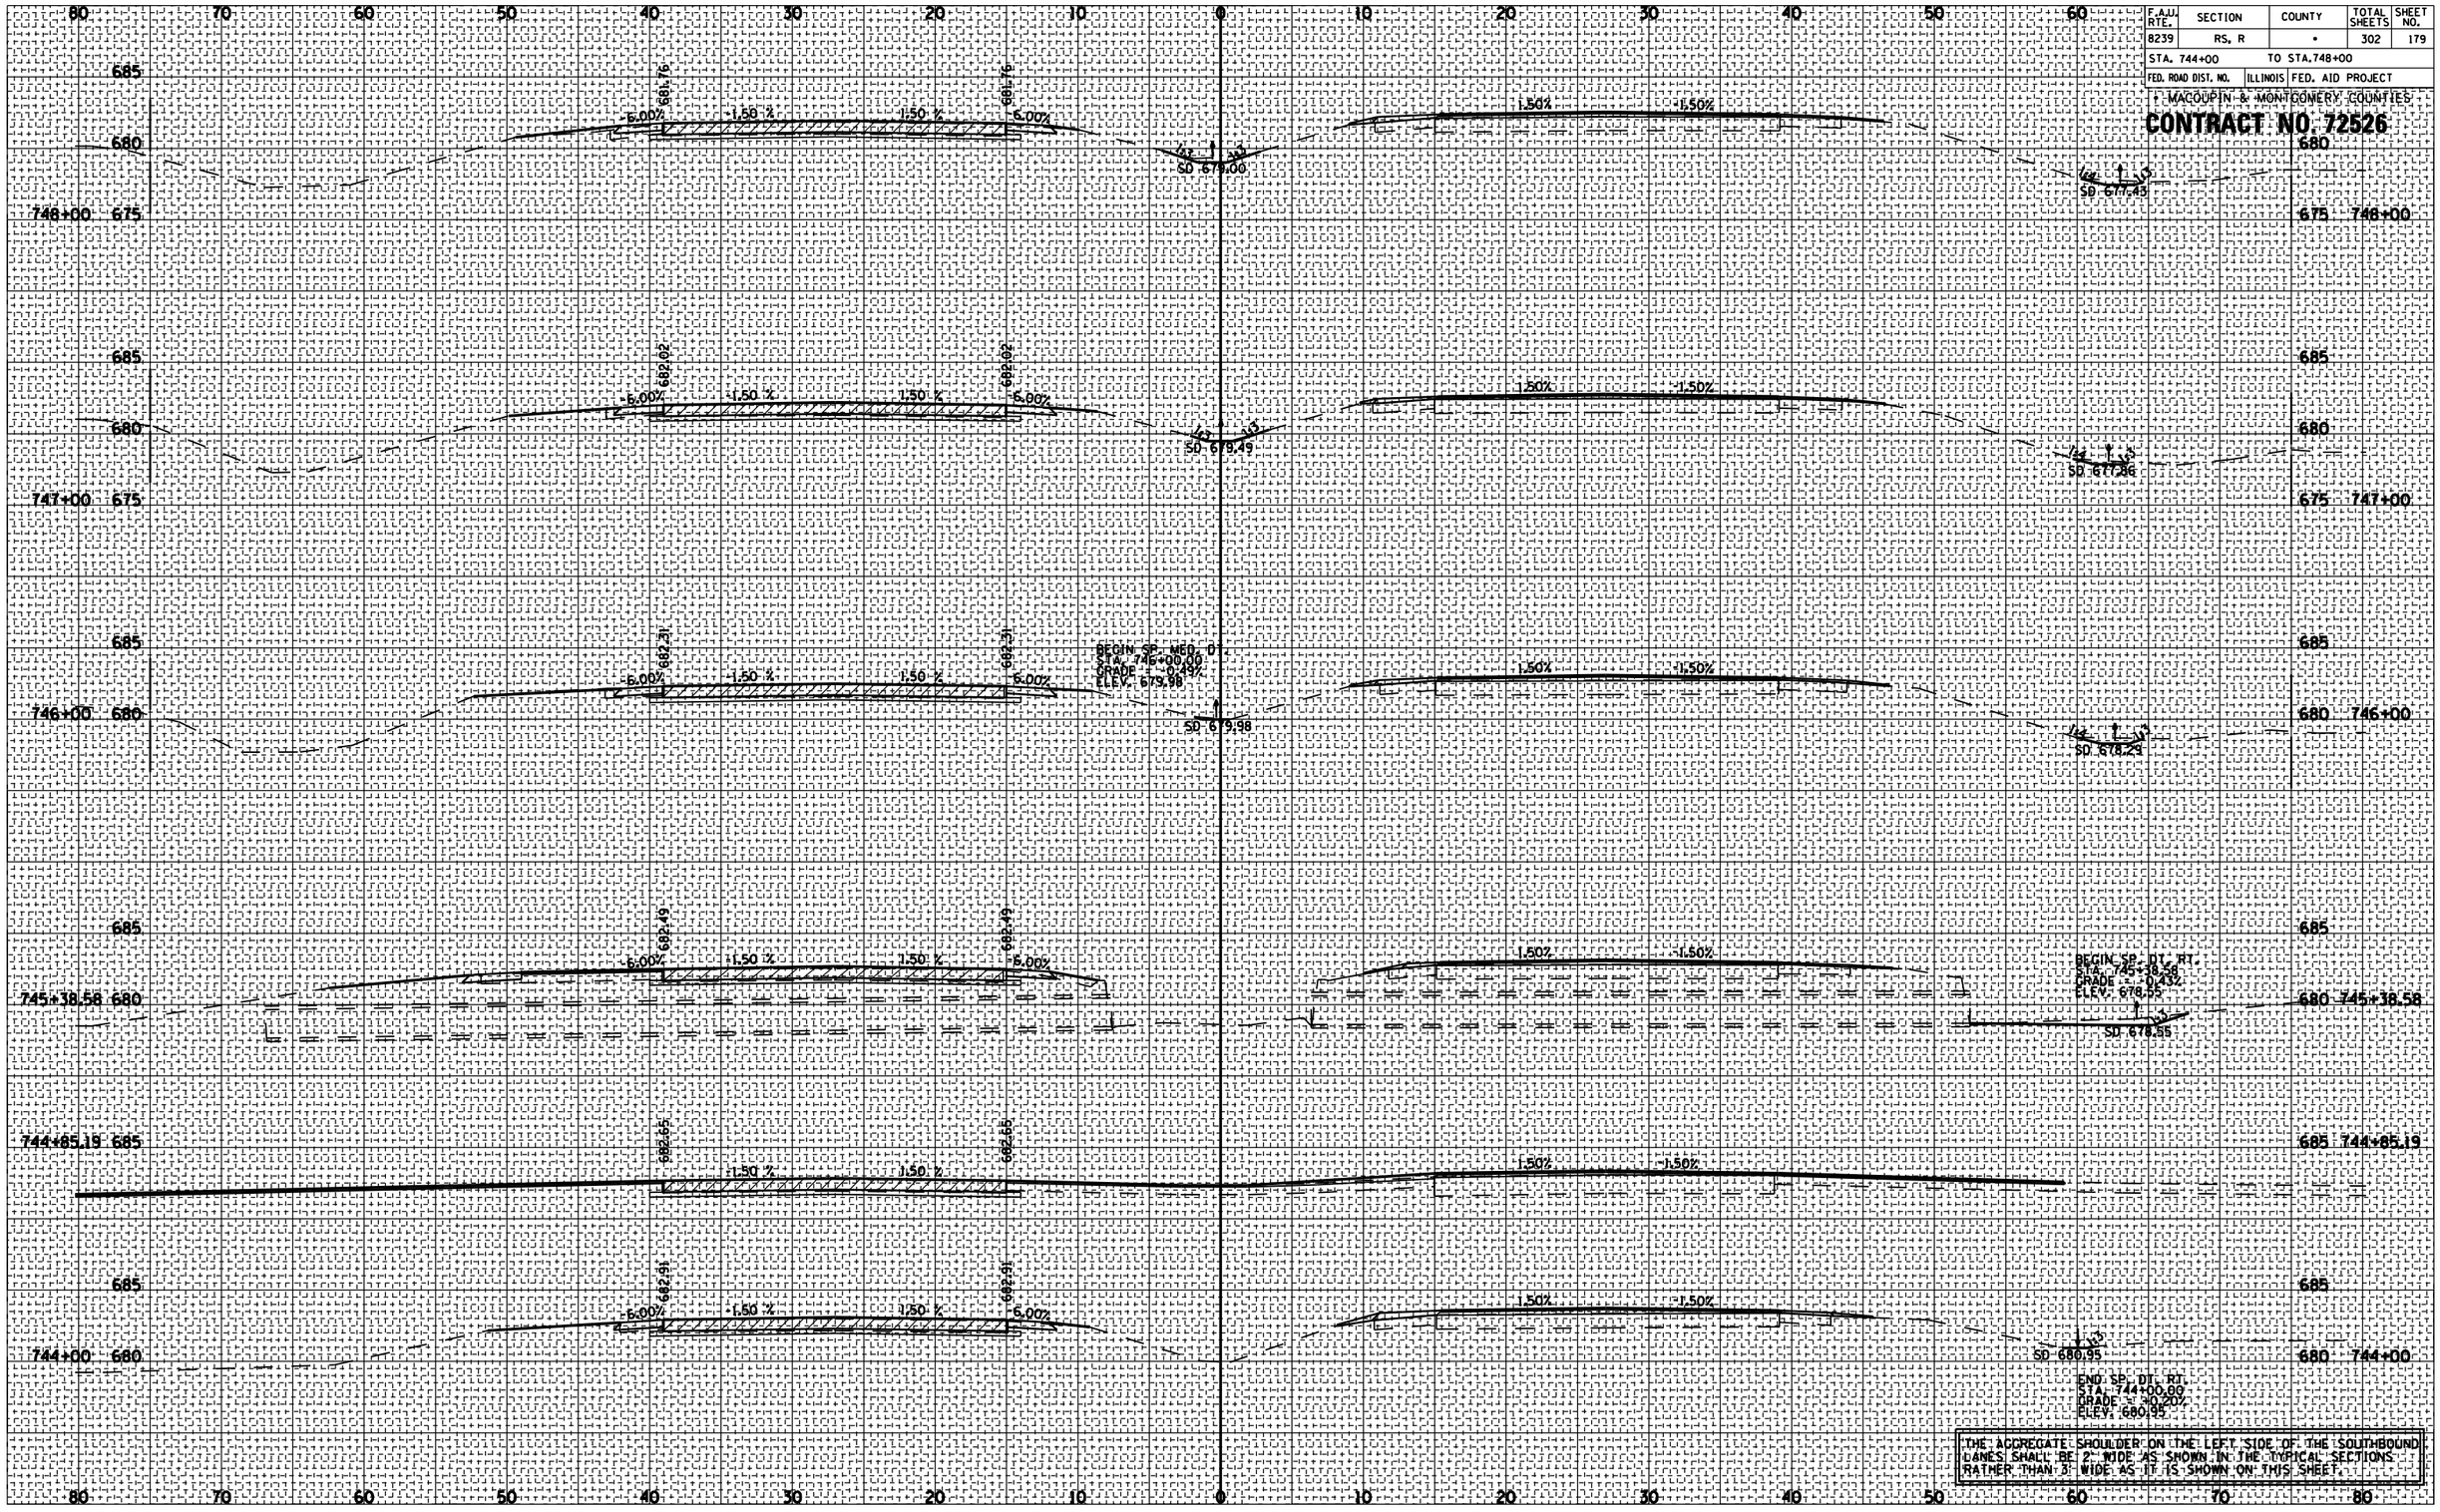

THE AGGREGATE SHOULDER ON THE LEFT SIDE OF THE SOUTHBOUND LANES SHALL BE 2' WIDE AS SHOWN IN THE TYPICAL SECTIONS RATHER THAN 3' WIDE AS IT IS SHOWN ON THIS SHEET.

OLD ROUTE 66 STA. 744+00 TO STA. 748+00