F.A.U. RTE.	SECTION	COUNTY	TOTAL SHEETS	SHEET NO.
8239	RS, R	•	302	185
STA. 774+00		TO STA.780+00		
FED. ROAD DIST. NO.	ILLINOIS	FED. AID PROJECT		

T. MACOUPIN & MONTGOMERY COUNTIES

CONTRACT NO. 72526

FINAL SURVEY	BY	DATE
NOTE BOOK		
NO.		

SURVEYED
PLOTTED
TYPING DATE
AREAS
AREAS CHECKED

ORIGINAL SURVEY	BY	DATE
NOTE BOOK		
NO.		

SURVEYED
PLOTTED
TYPING DATE
AREAS
AREAS CHECKED

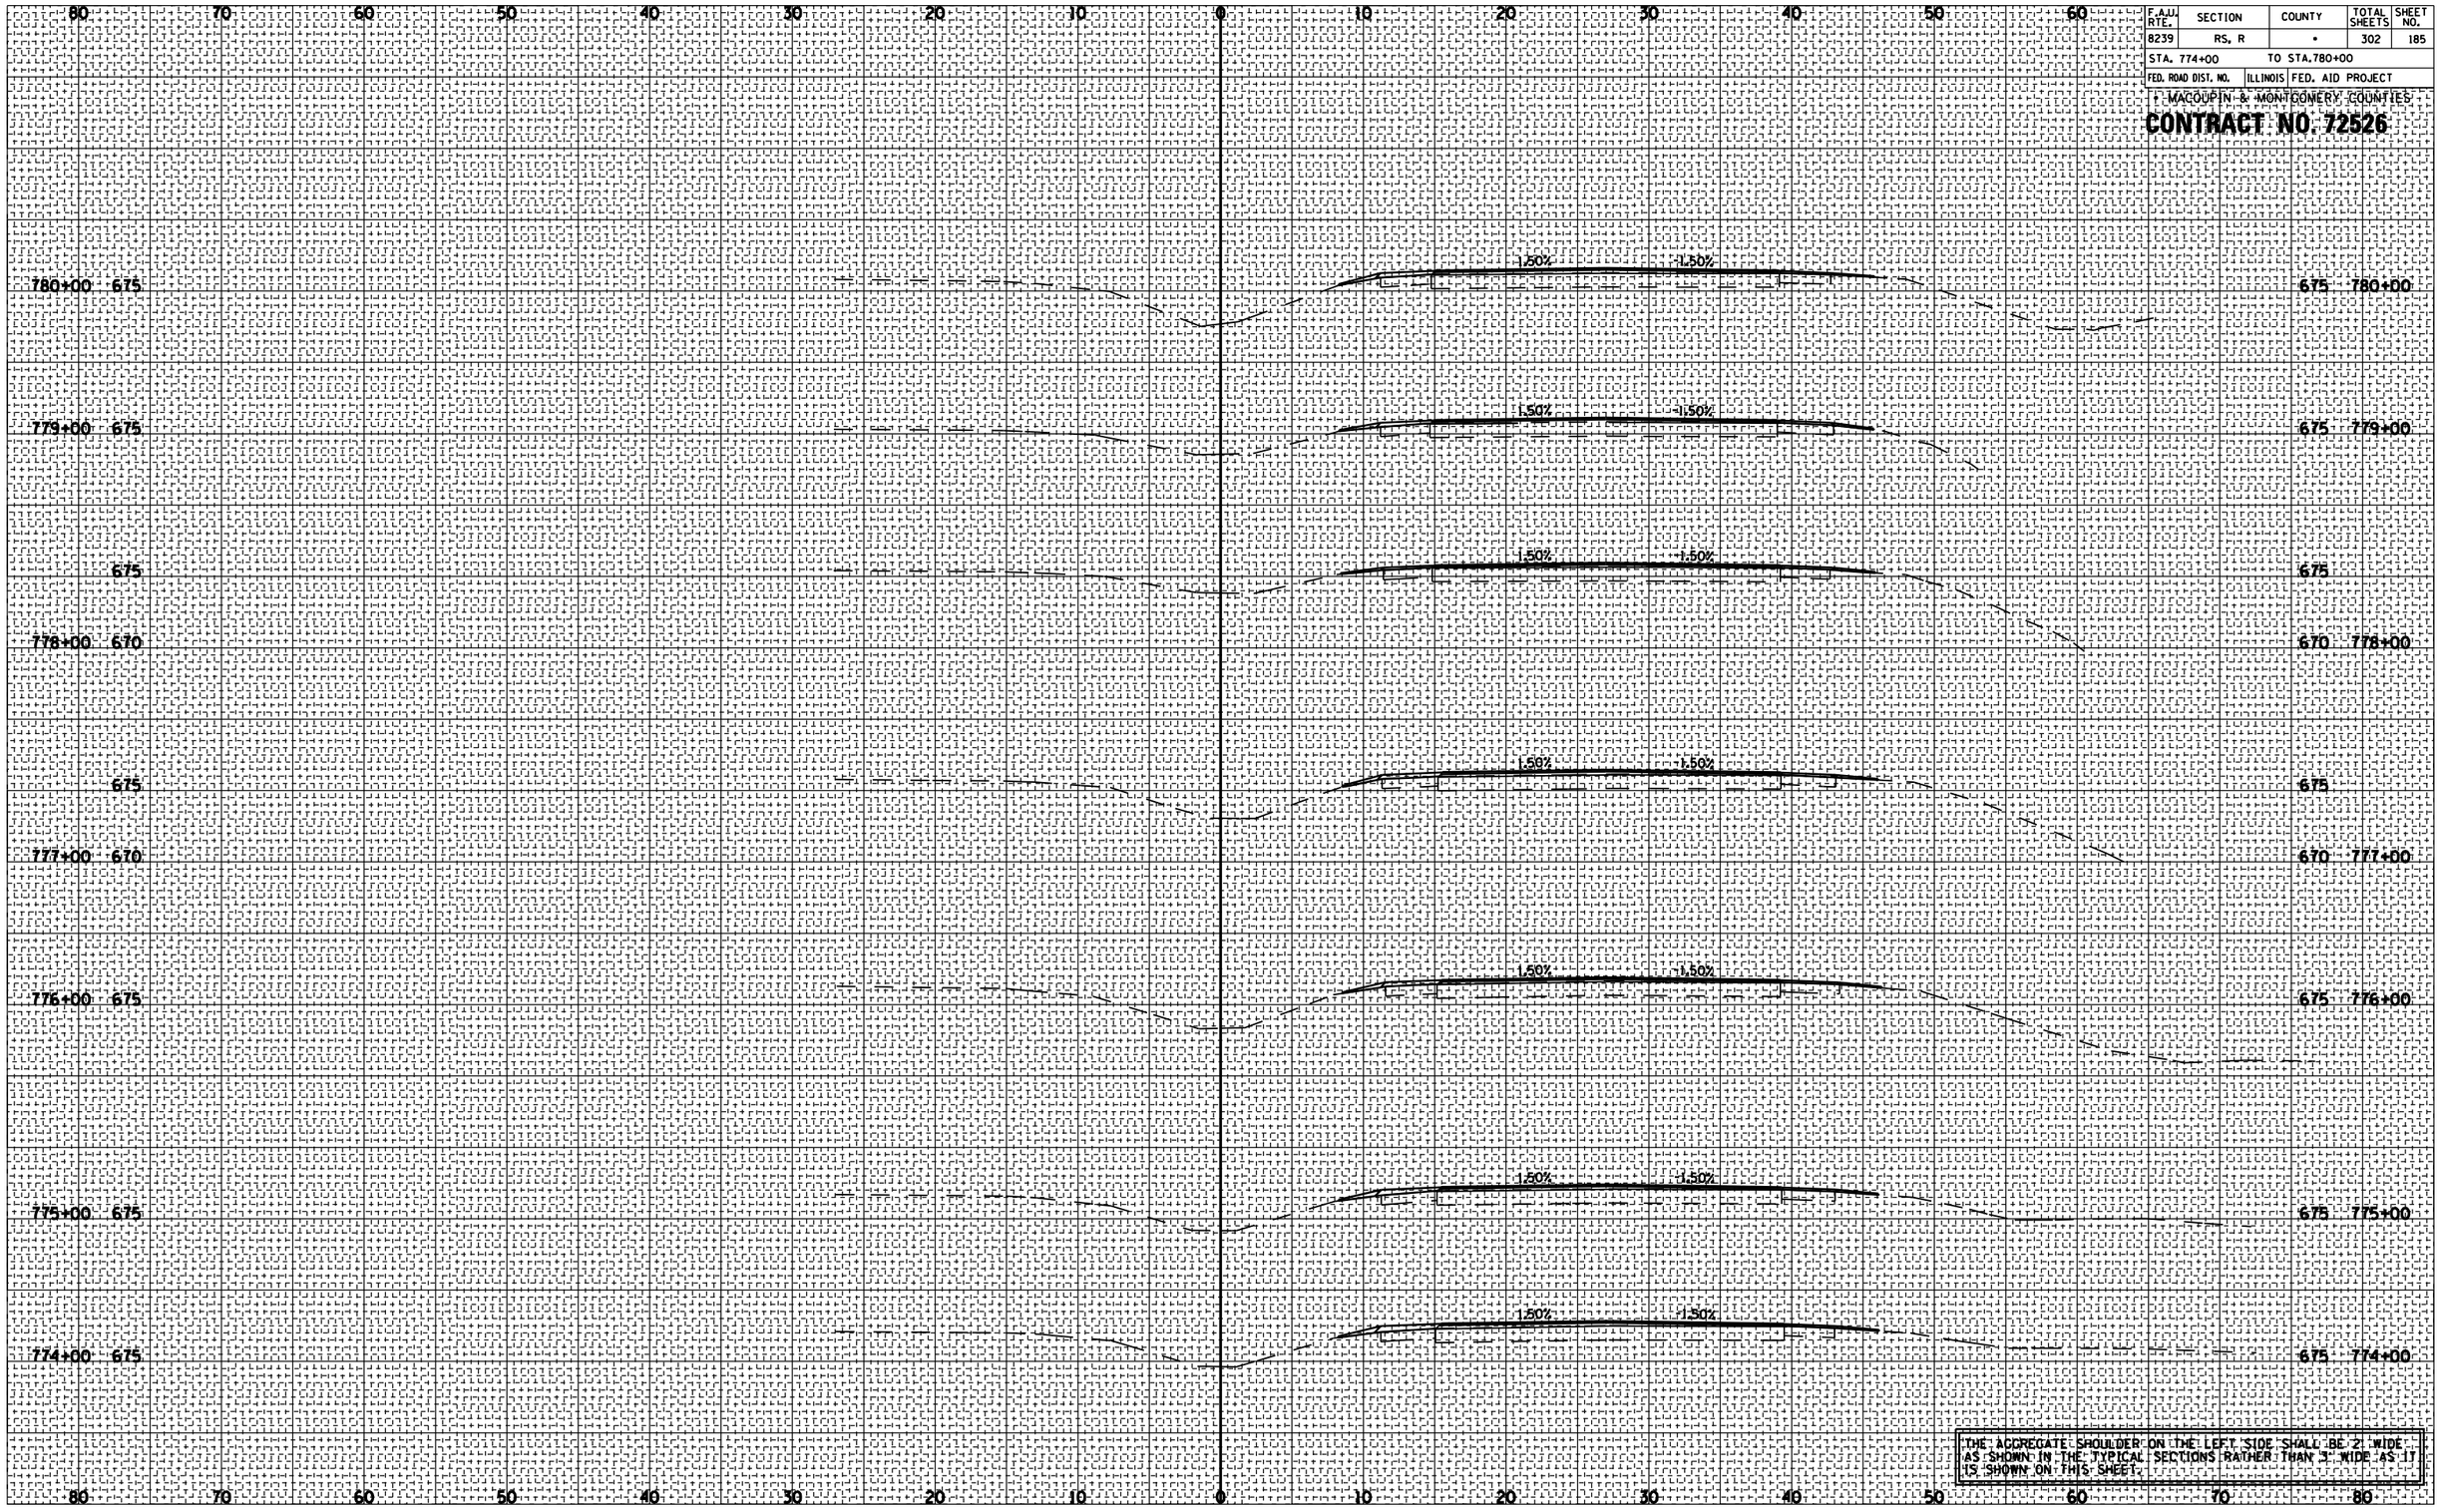

OLD ROUTE 66 STA. 774+00 TO STA. 780+00