F.A.S. RTE.	SECTION	COUNTY	TOTAL SHEETS	SHEET NO.
1767	RS, R	•	302	210
STA. 917+00		TO STA.921+00		
FED. ROAD DIST. NO.	ILLINOIS	FED. AID PROJECT		

† MACOUPIN & MONTGOMERY COUNTIES

CONTRACT NO. 72526

FINAL SURVEY	BY	DATE
NOTE BOOK		
NO.		

SURVEYED
PLOTTED
TYPICALS
AREAS
AREAS CHECKED

ORIGINAL SURVEY	BY	DATE
NOTE BOOK		
NO.		

SURVEYED
PLOTTED
TYPICALS
AREAS
AREAS CHECKED

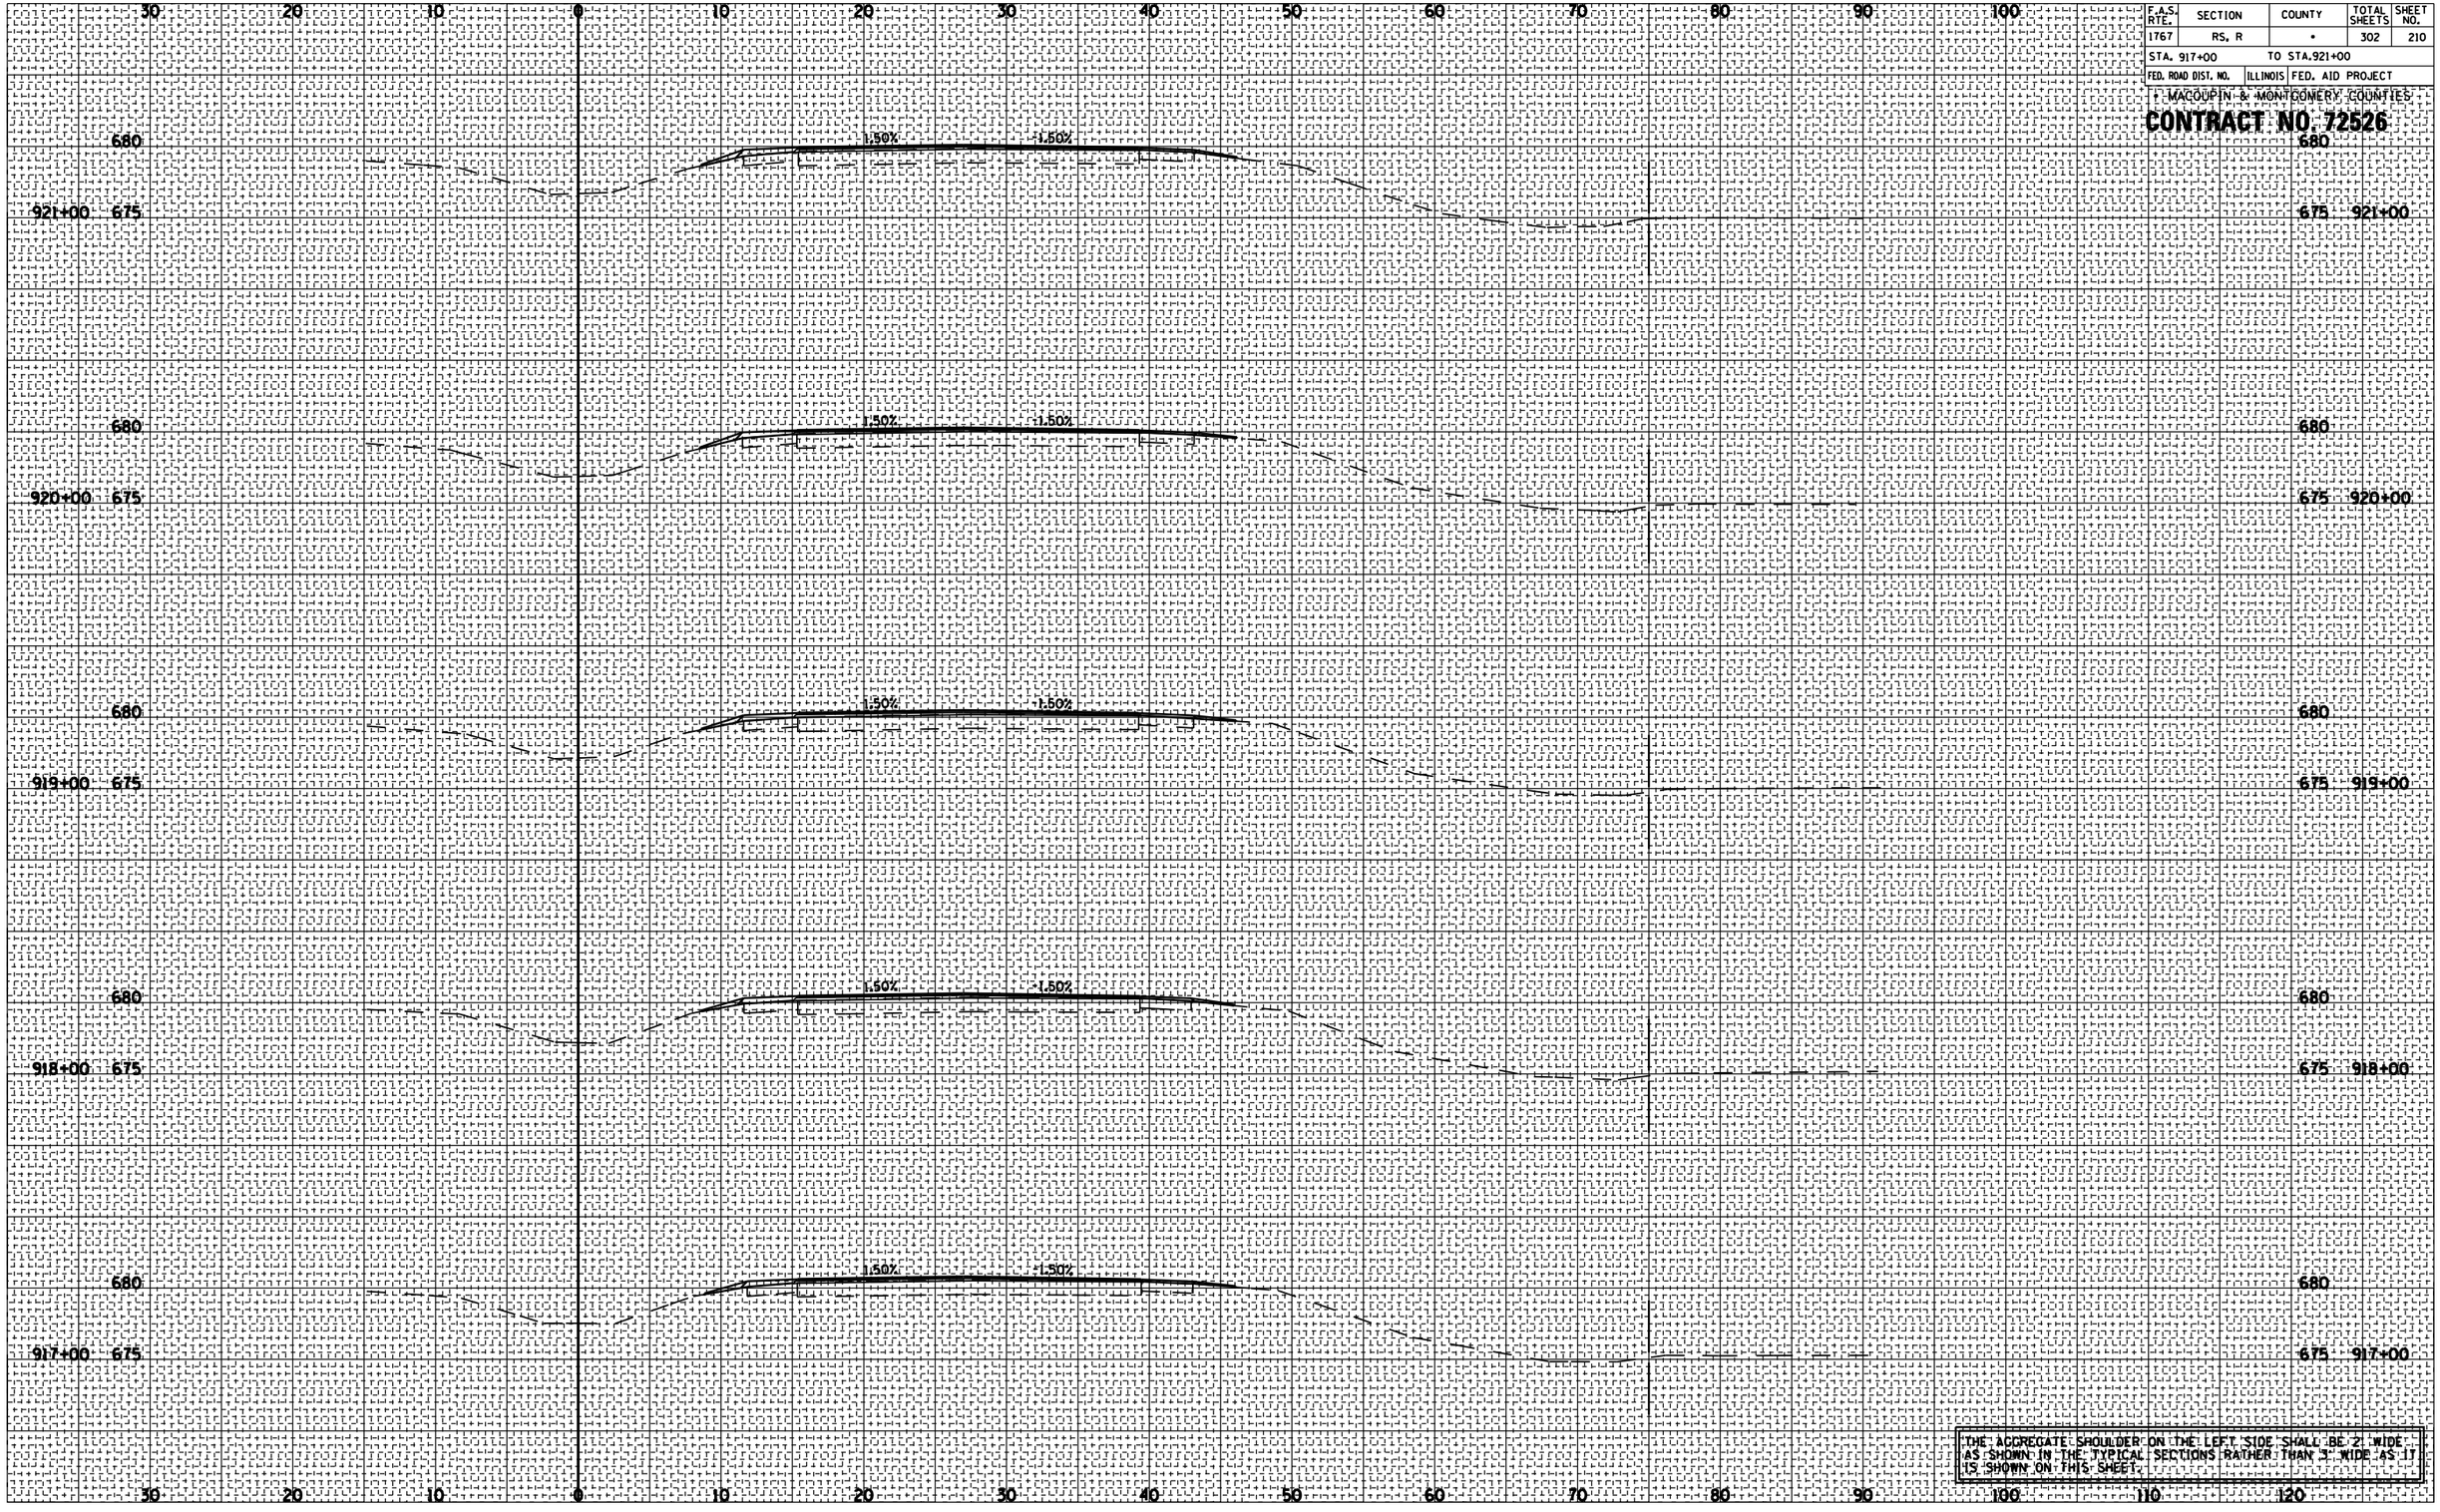

THE AGGREGATE SHOULDER ON THE LEFT SIDE SHALL BE 2' WIDE AS SHOWN IN THE TYPICAL SECTIONS RATHER THAN 3' WIDE AS IT IS SHOWN ON THIS SHEET.

OLD ROUTE 66 STA. 917+00 TO STA. 921+00