F.A.S. RTE.	SECTION	COUNTY	TOTAL SHEETS	SHEET NO.
1766	RS, R	•	302	233
STA. 1059+00		TO STA.1064+00		
FED. ROAD DIST. NO.	ILLINOIS	FED. AID PROJECT		

• MACOUPIN & MONTGOMERY COUNTIES

CONTRACT NO. 72526

FINAL SURVEY	NOTE BOOK	NO.	BY	DATE
SURVEYED				
PLOTTED				
TYPICALS				
AREAS				
AREAS CHECKED				

ORIGINAL SURVEY	NOTE BOOK	NO.	BY	DATE
SURVEYED				
PLOTTED				
TYPICALS				
AREAS				
AREAS CHECKED				

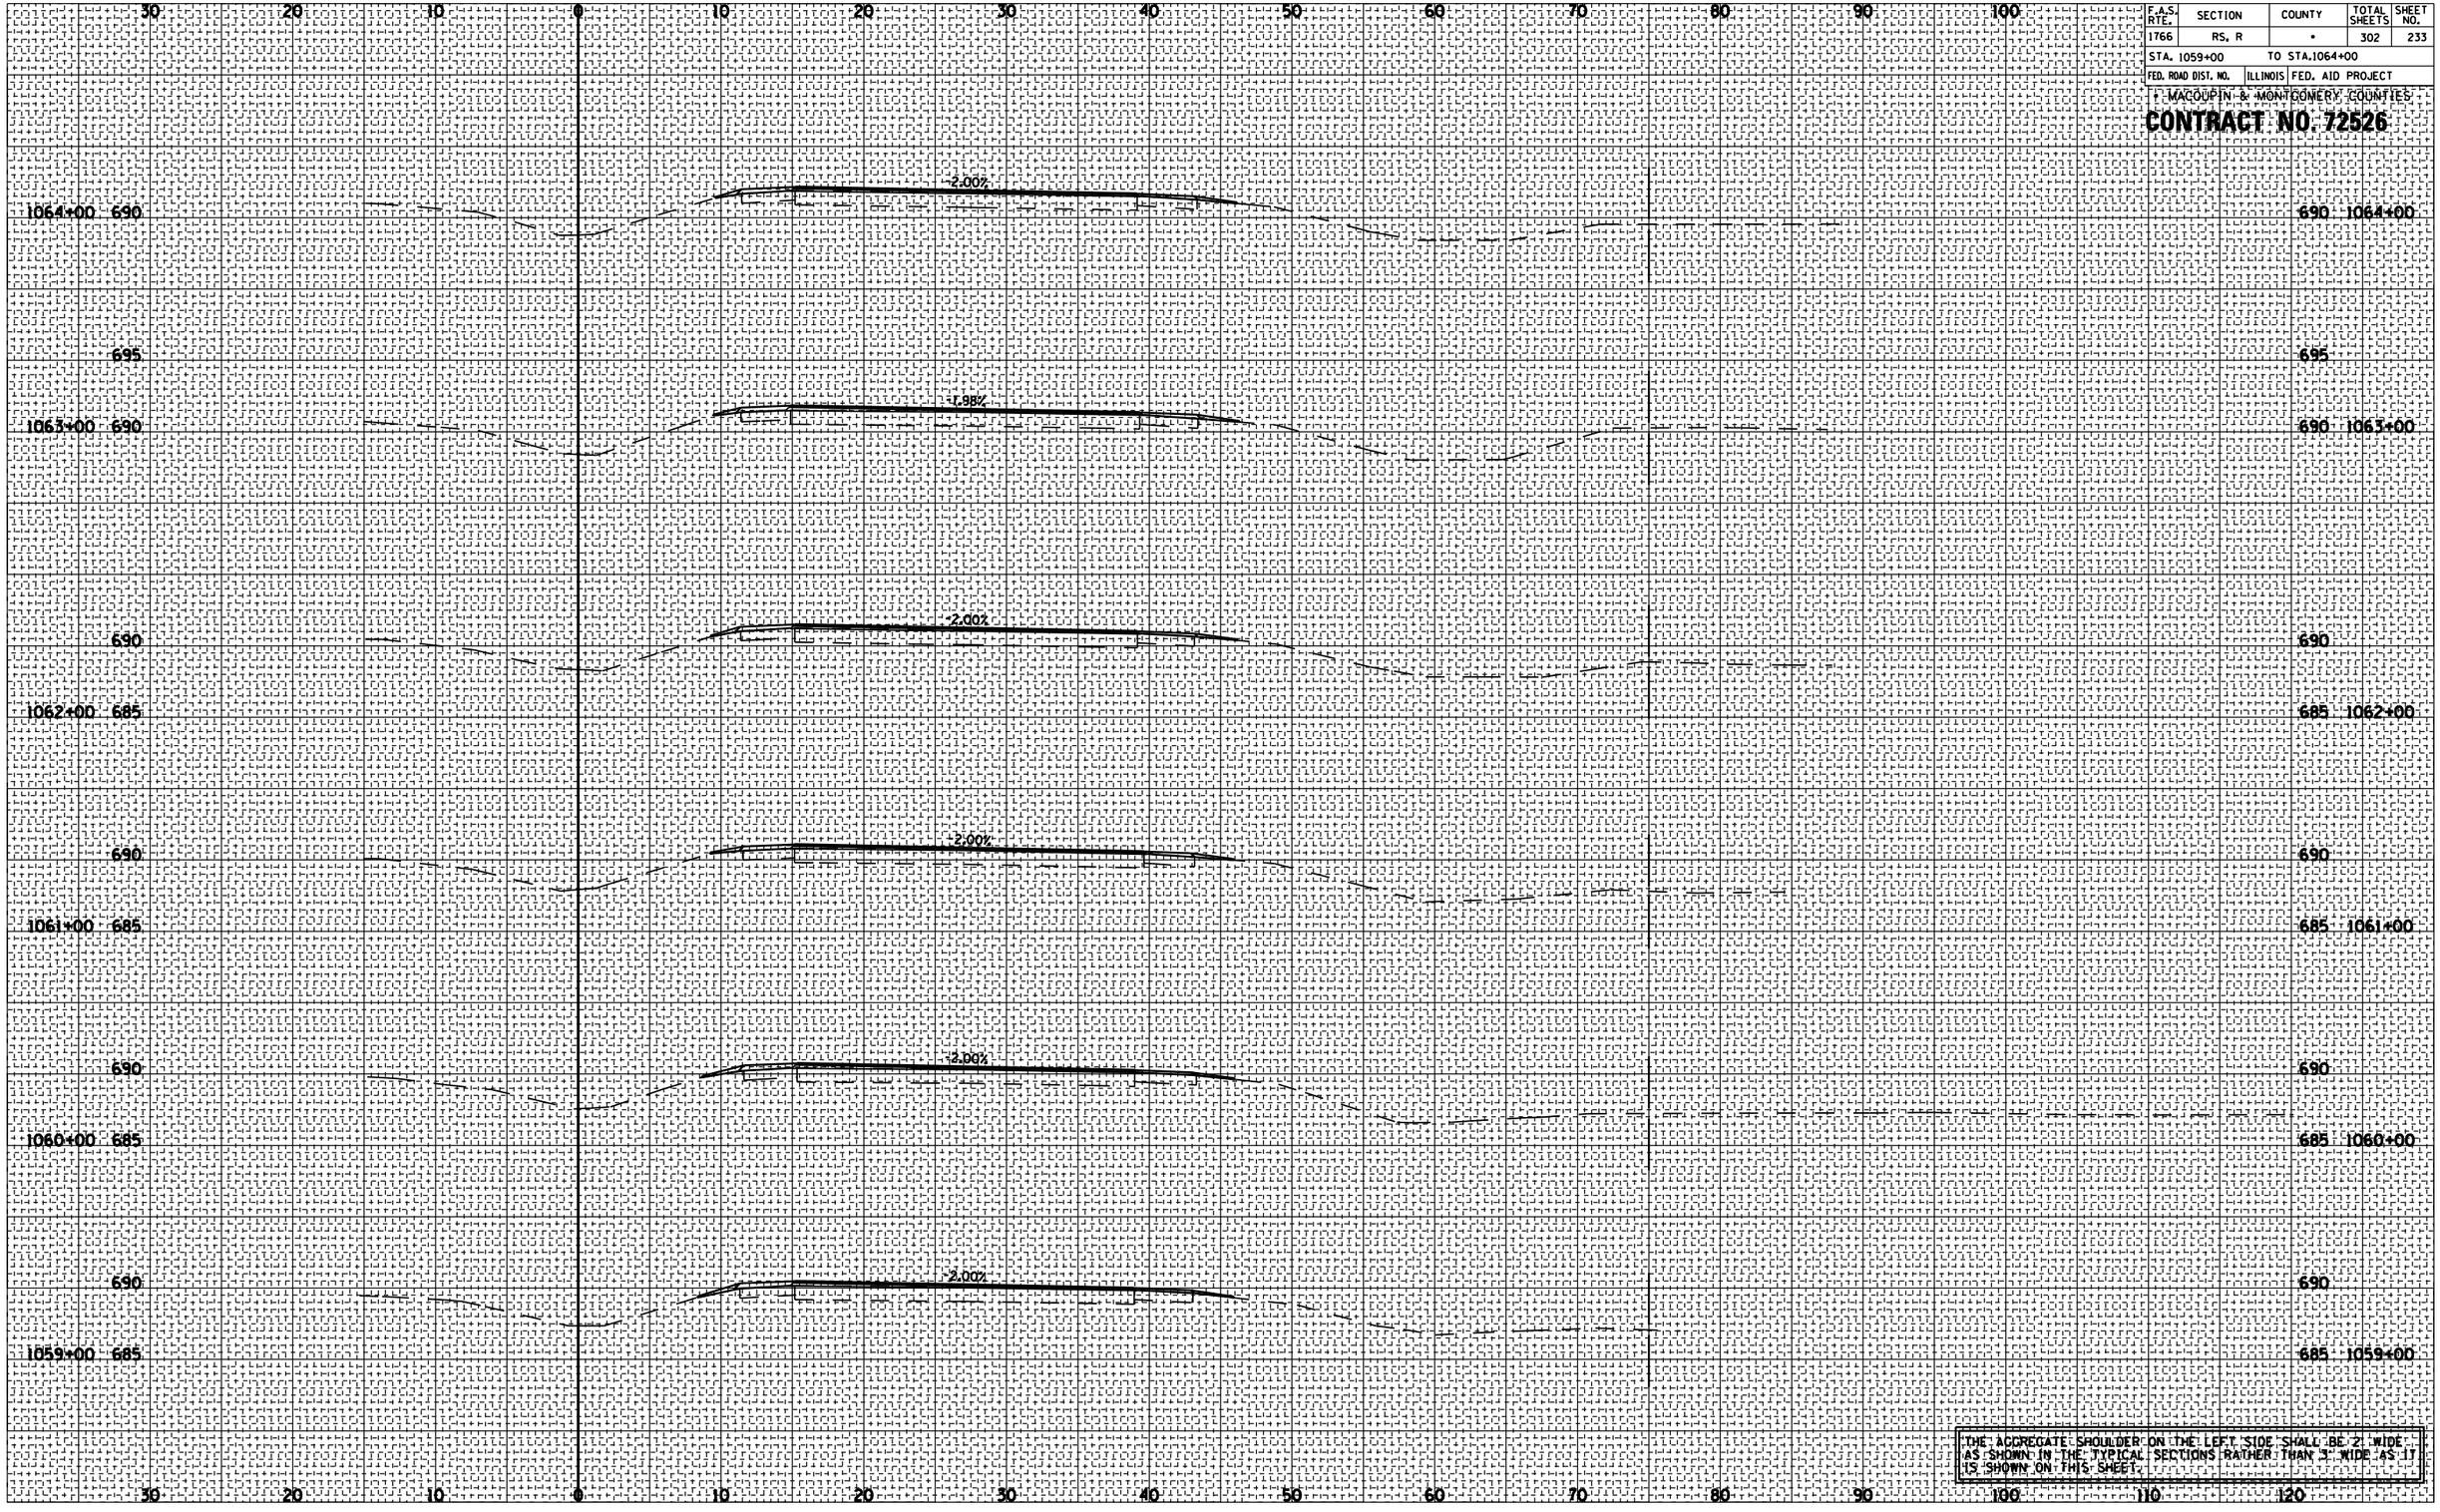

THE AGGREGATE SHOULDER ON THE LEFT SIDE SHALL BE 2' WIDE AS SHOWN IN THE TYPICAL SECTIONS RATHER THAN 3' WIDE AS IT IS SHOWN ON THIS SHEET.

OLD ROUTE 66 STA. 1059+00 TO STA. 1064+00