F.A.S. RTE.	SECTION	COUNTY	TOTAL SHEETS	SHEET NO.
1766	RS, R	•	302	246
STA. 1134+00		TO STA. 1140+00		
FED. ROAD DIST. NO.	ILLINOIS	FED. AID PROJECT		

T. MACOUPIN & MONTGOMERY COUNTIES

CONTRACT NO. 72526

FINAL SURVEY	BY	DATE
NOTE BOOK		
SURVEYED		
PLOTTED		
TYPING DATE		
AREAS		
AREAS CHECKED		
NO.		

ORIGINAL SURVEY	BY	DATE
NOTE BOOK		
SURVEYED		
PLOTTED		
TYPING DATE		
AREAS		
AREAS CHECKED		
NO.		

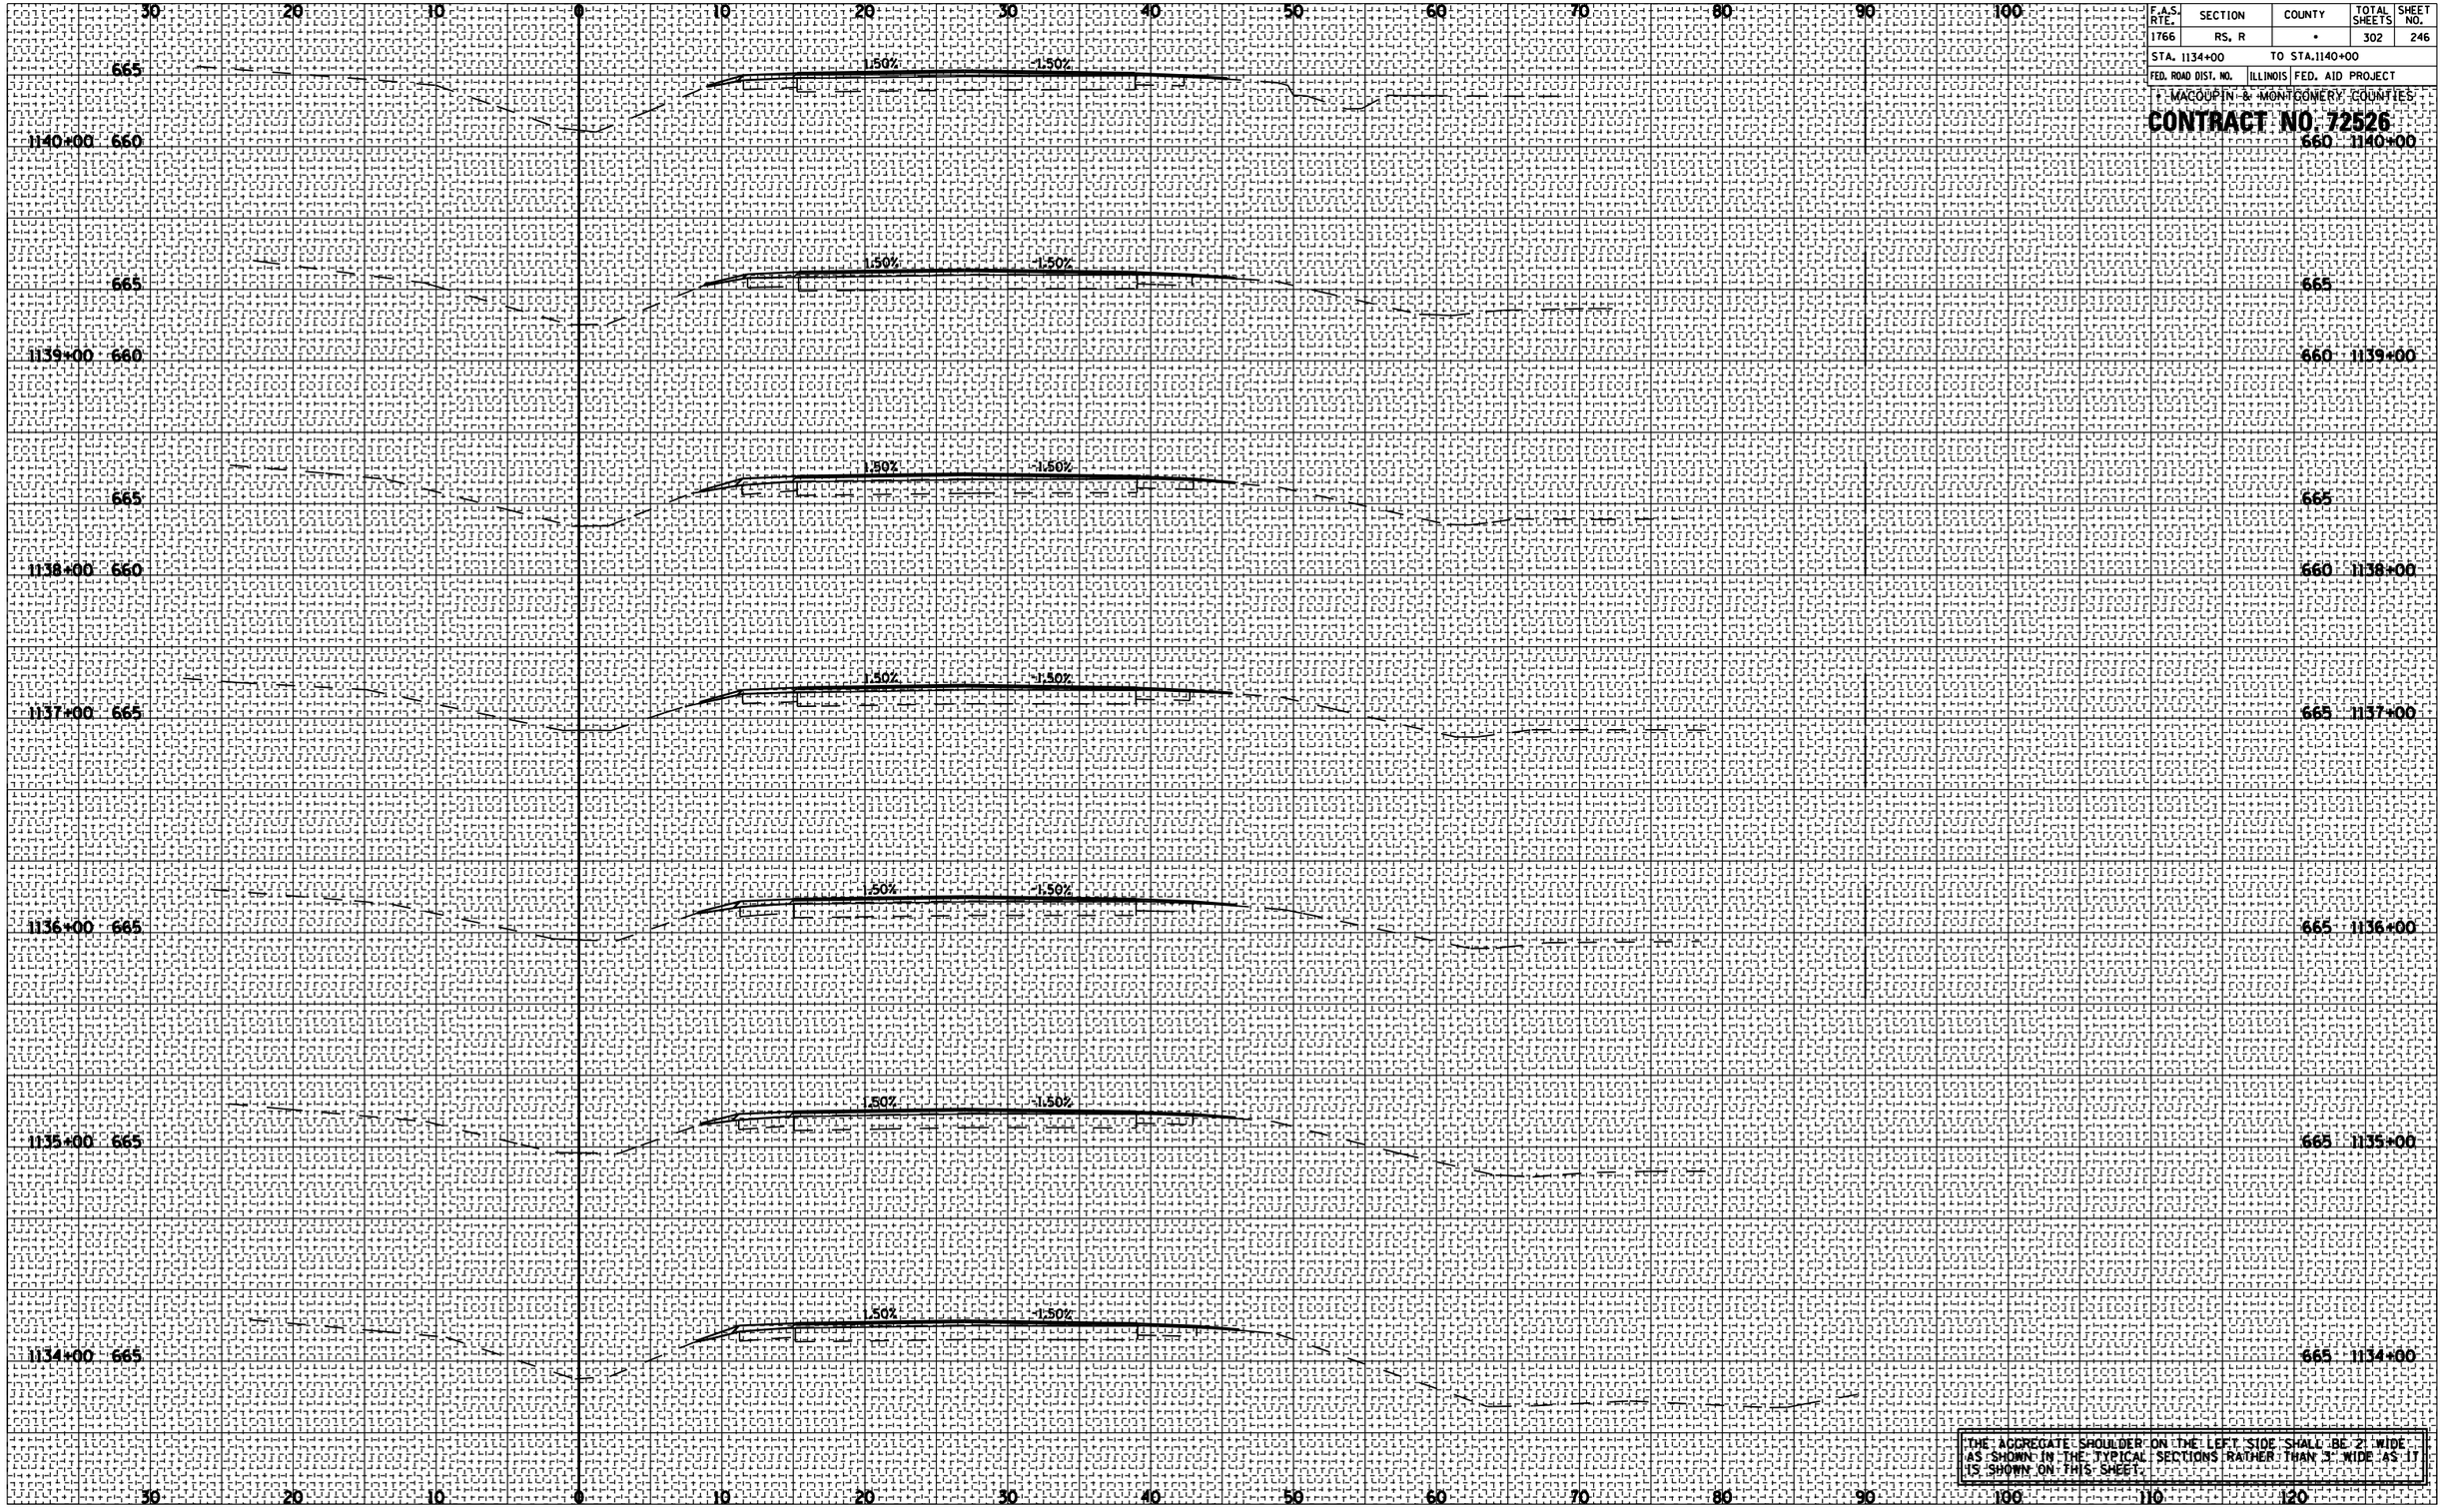

THE AGGREGATE SHOULDER ON THE LEFT SIDE SHALL BE 2' WIDE AS SHOWN IN THE TYPICAL SECTIONS RATHER THAN 3' WIDE AS IT IS SHOWN ON THIS SHEET.

OLD ROUTE 66 STA. 1134+00 TO STA. 1140+00