| F.A.S. RTE. | SECTION | COUNTY | TOTAL SHEETS | SHEET NO. |
|---|---|---|---|---|
| 1766 | RS, R | • | 302 | 252 |
| STA. 1175+00 | | TO STA.1178+00 | | |
| FED. ROAD DIST. NO. | ILLINOIS | FED. AID PROJECT | | |

T. MACOUPIN & MONTGOMERY COUNTIES

**CONTRACT NO. 72526**

| FINAL SURVEY | NOTE BOOK | NO. | BY | DATE |
|---|---|---|---|---|
| | SURVEYED | | | |
| | PLOTTED | | | |
| | TRANSFERRED | | | |
| | AREAS | | | |
| | AREAS CHECKED | | | |

| ORIGINAL SURVEY | NOTE BOOK | NO. | BY | DATE |
|---|---|---|---|---|
| | SURVEYED | | | |
| | PLOTTED | | | |
| | TRANSFERRED | | | |
| | AREAS | | | |
| | AREAS CHECKED | | | |

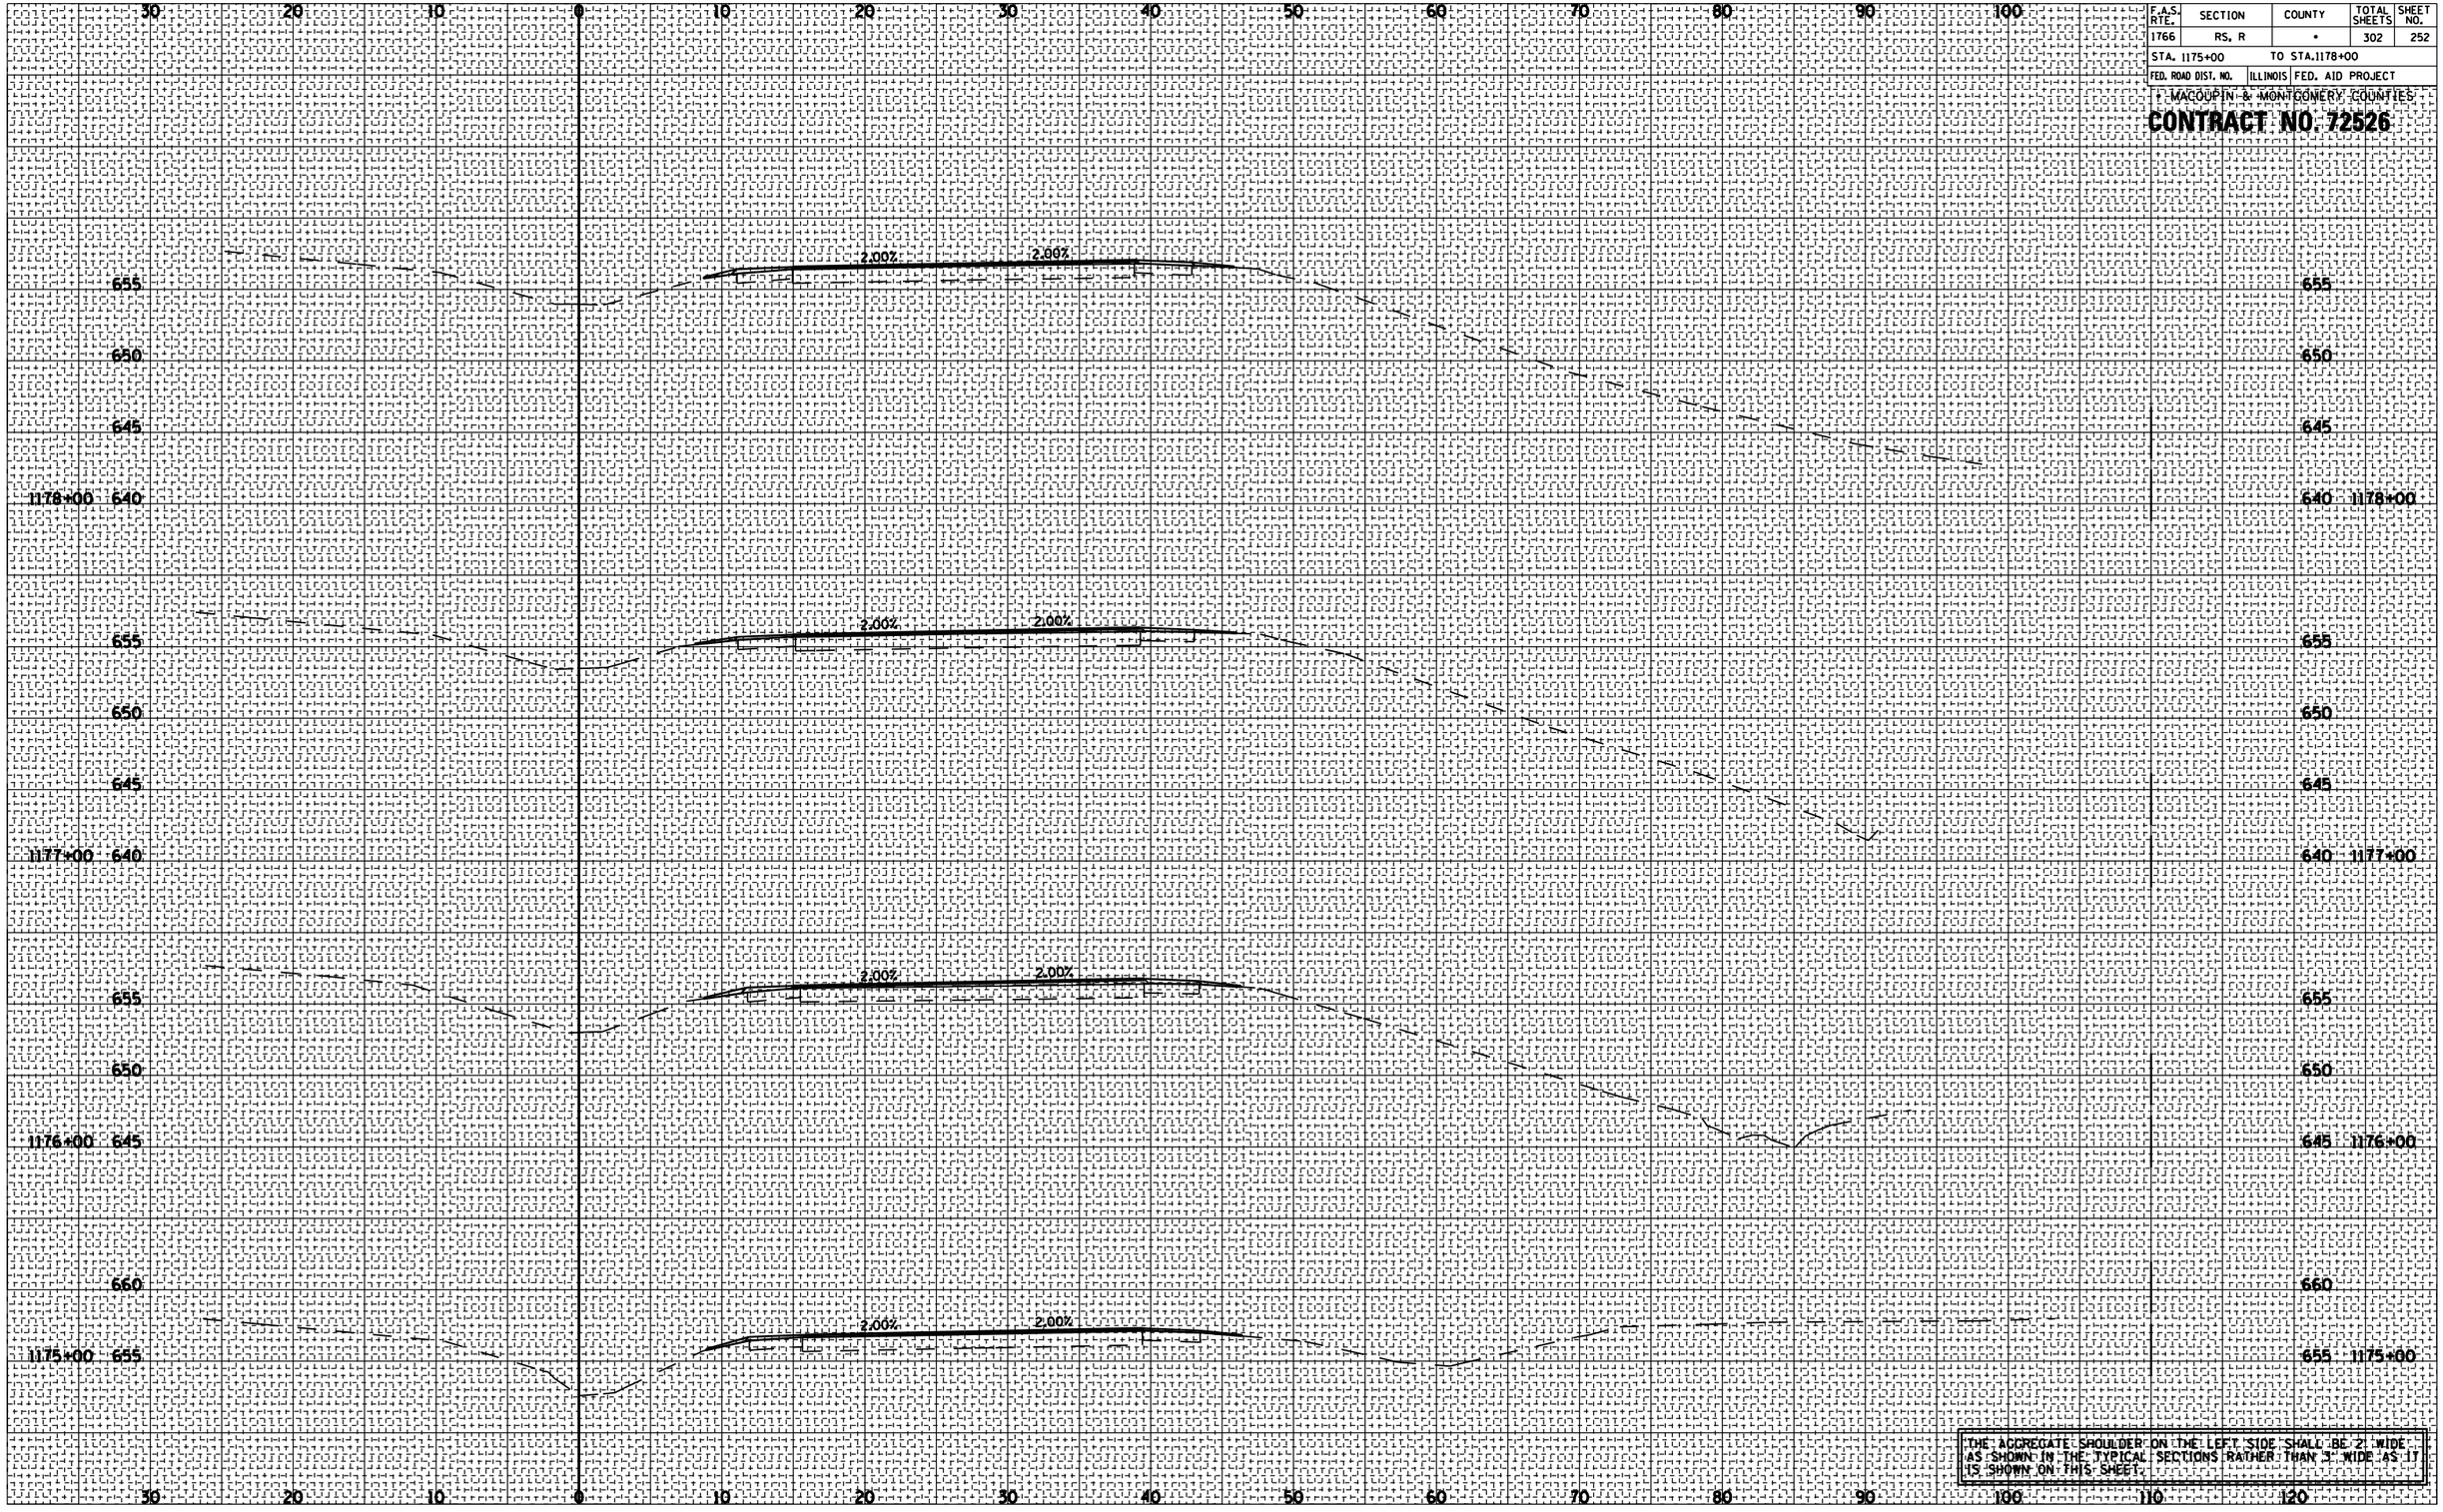


THE AGGREGATE SHOULDER ON THE LEFT SIDE SHALL BE 2' WIDE AS SHOWN IN THE TYPICAL SECTIONS RATHER THAN 3' WIDE AS IT IS SHOWN ON THIS SHEET.

**OLD ROUTE 66 STA. 1175+00 TO STA. 1178+00**