| F.A.S. RTE. | SECTION | COUNTY | TOTAL SHEETS | SHEET NO. |
|---|---|---|---|---|
| 1766 | RS, R | • | 302 | 268 |
| STA. 1261+00 | | TO STA.1265+00 | | |
| FED. ROAD DIST. NO. | ILLINOIS | FED. AID PROJECT | | |

• MACOUPIN & MONTGOMERY COUNTIES

**CONTRACT NO. 72526**

| FINAL SURVEY | BY | DATE |
|---|---|---|
| NOTE BOOK | | |
| NO. | | |

SURVEYED
PLOTTED
TYPICALS
AREAS
AREAS CHECKED

| ORIGINAL SURVEY | BY | DATE |
|---|---|---|
| NOTE BOOK | | |
| NO. | | |

SURVEYED
PLOTTED
TYPICALS
AREAS
AREAS CHECKED

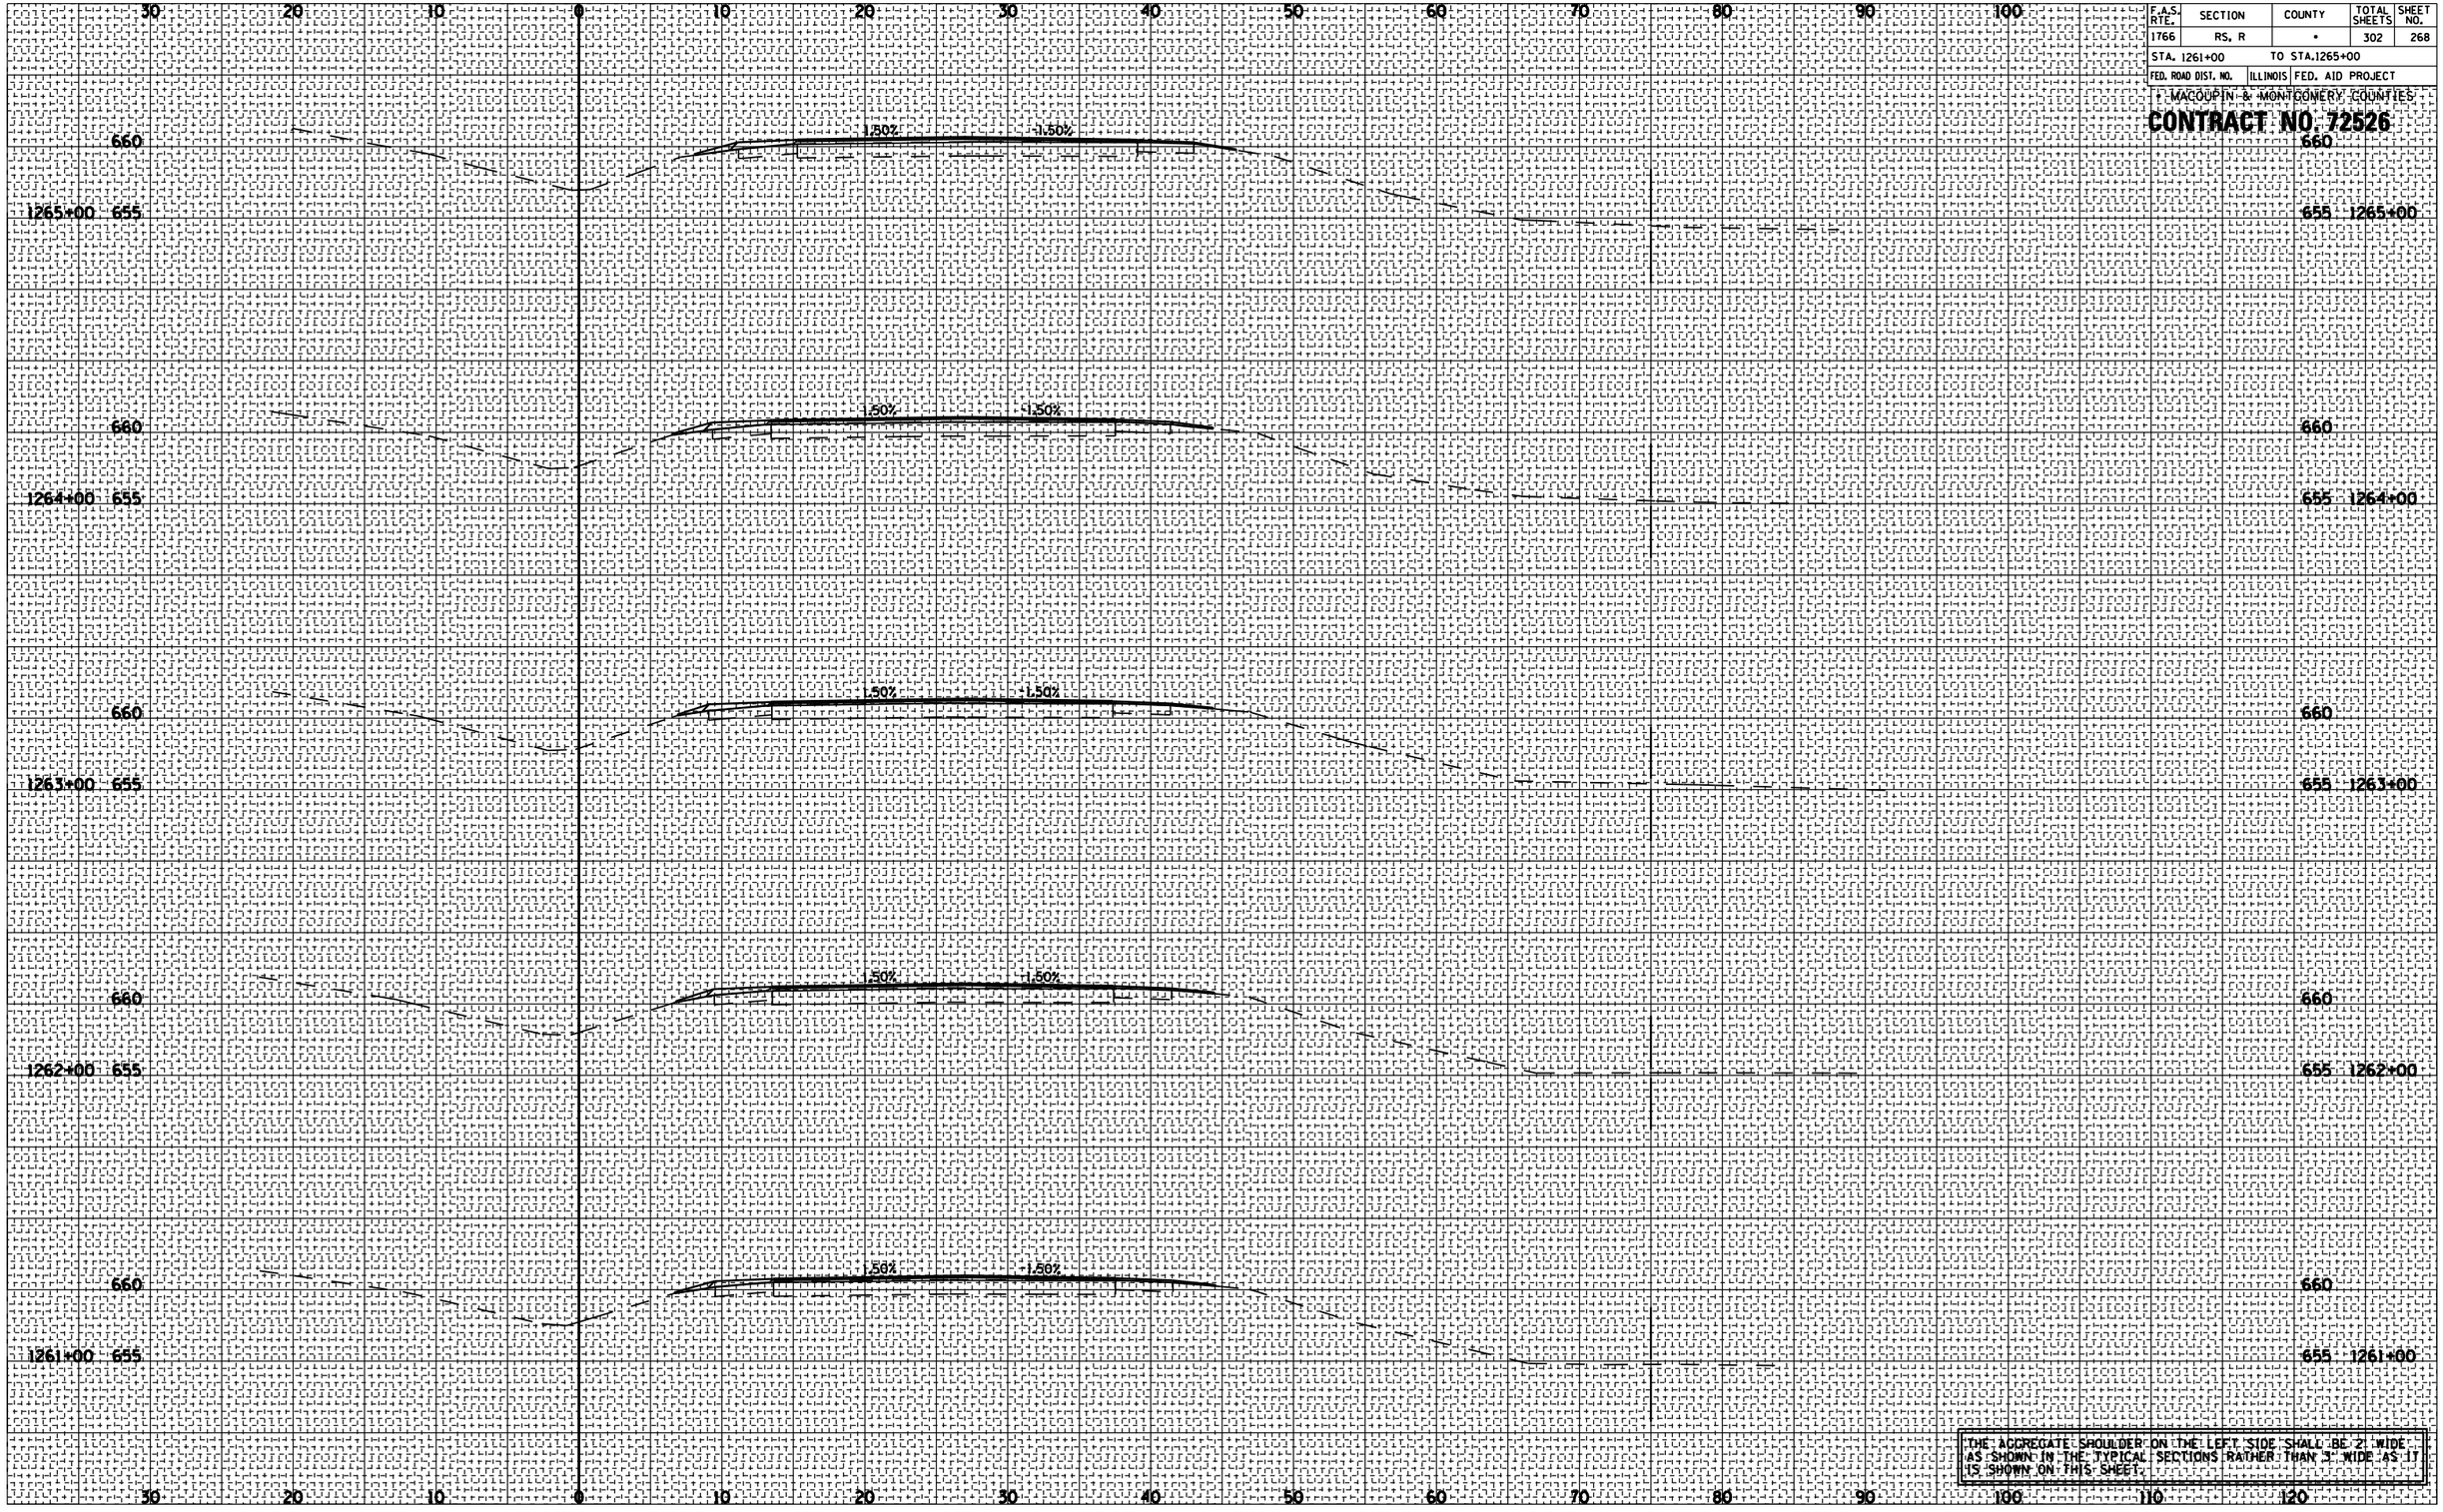


THE AGGREGATE SHOULDER ON THE LEFT SIDE SHALL BE 2' WIDE AS SHOWN IN THE TYPICAL SECTIONS RATHER THAN 3' WIDE AS IT IS SHOWN ON THIS SHEET.