S.B.I. RTE.	SECTION	COUNTY	TOTAL SHEETS	SHEET NO.
16	RS,R	-	302	293
STA. 46+00		TO STA. 47+00		
FED. ROAD DIST. NO.	ILLINOIS	FED. AID PROJECT		

- MACOUPIN & MONTGOMERY COUNTIES -

CONTRACT NO. 72526

FINAL SURVEY	BY	DATE
NOTE BOOK		
SURVEYED		
PLOTTED		
TYMAP PLOT		
AREAS		
AREAS CHECKED		
NO.		

ORIGINAL SURVEY	BY	DATE
NOTE BOOK		
SURVEYED		
PLOTTED		
TYMAP PLOT		
AREAS		
AREAS CHECKED		
NO.		

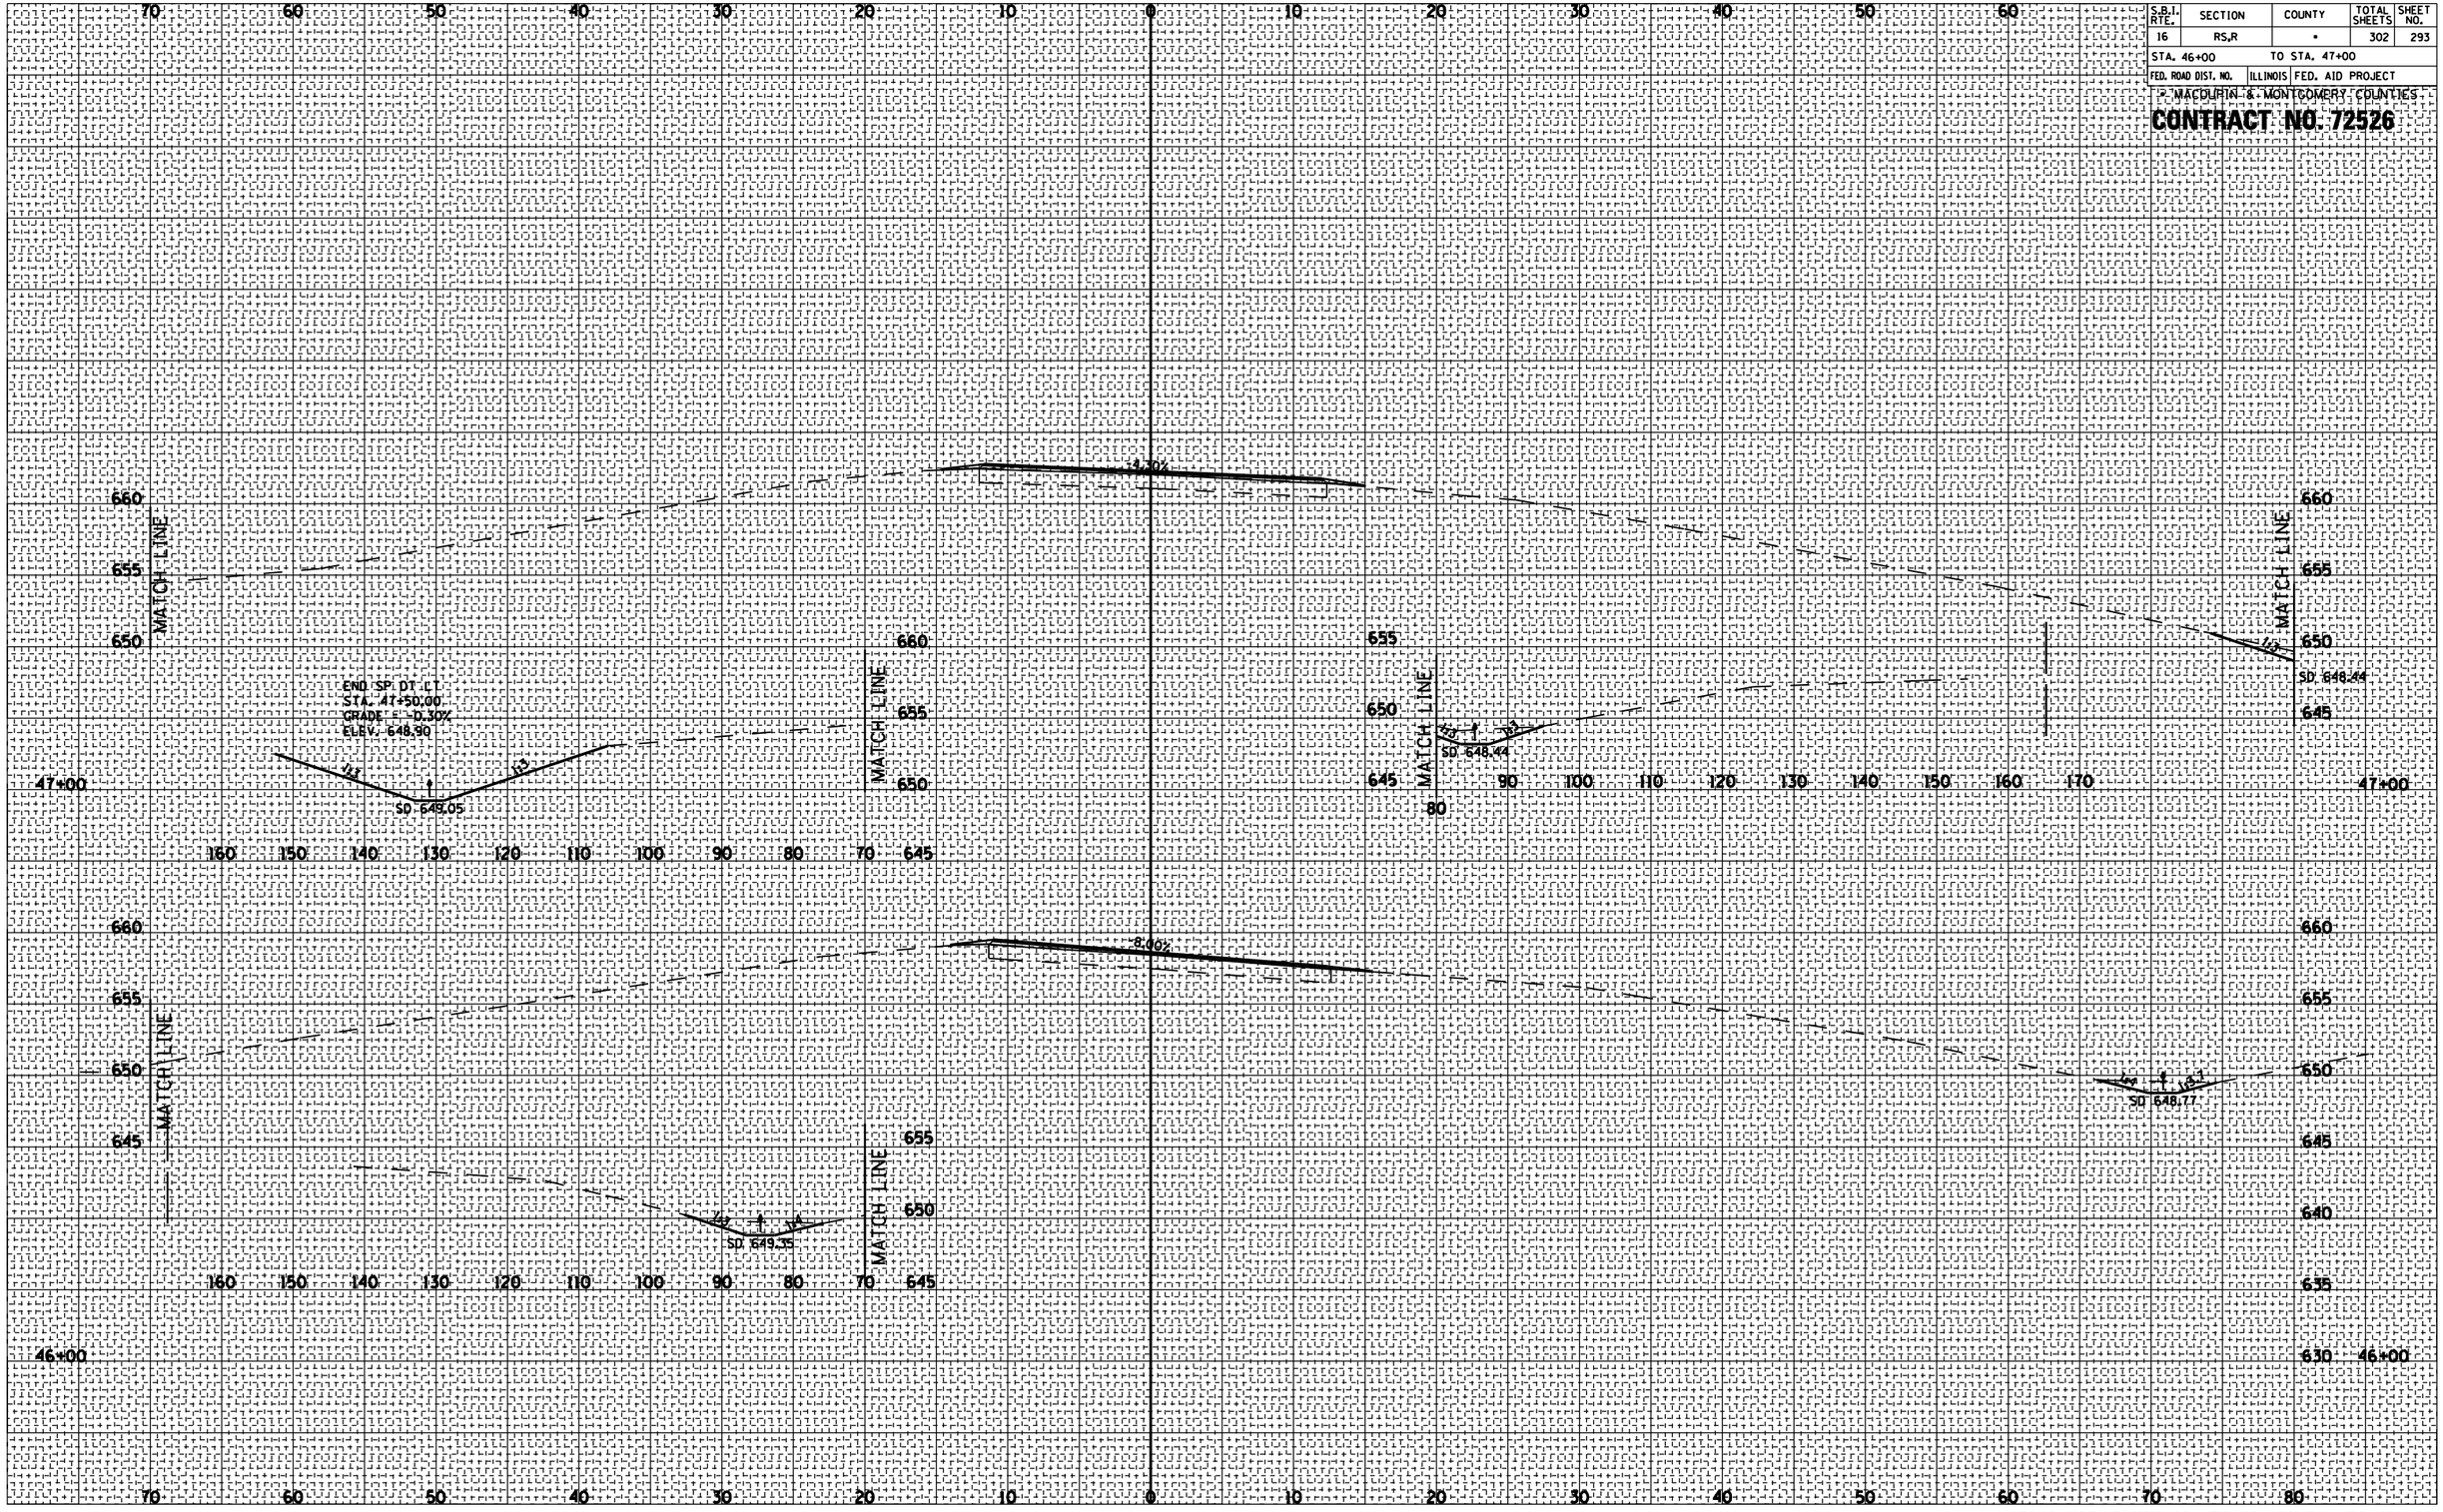

(SBI 16) OLD ROUTE 66 STA. 46+00 TO STA. 47+00