F.A.S RTE.	SECTION	COUNTY	TOTAL SHEETS	SHEET NO.
728	RS,R	*	302	300

STA. 119+00 TO STA. 120+50

FED. ROAD DIST. NO. | ILLINOIS | FED. AID PROJECT

* MACOUPIN & MONTGOMERY COUNTIES

CONTRACT NO. 72526

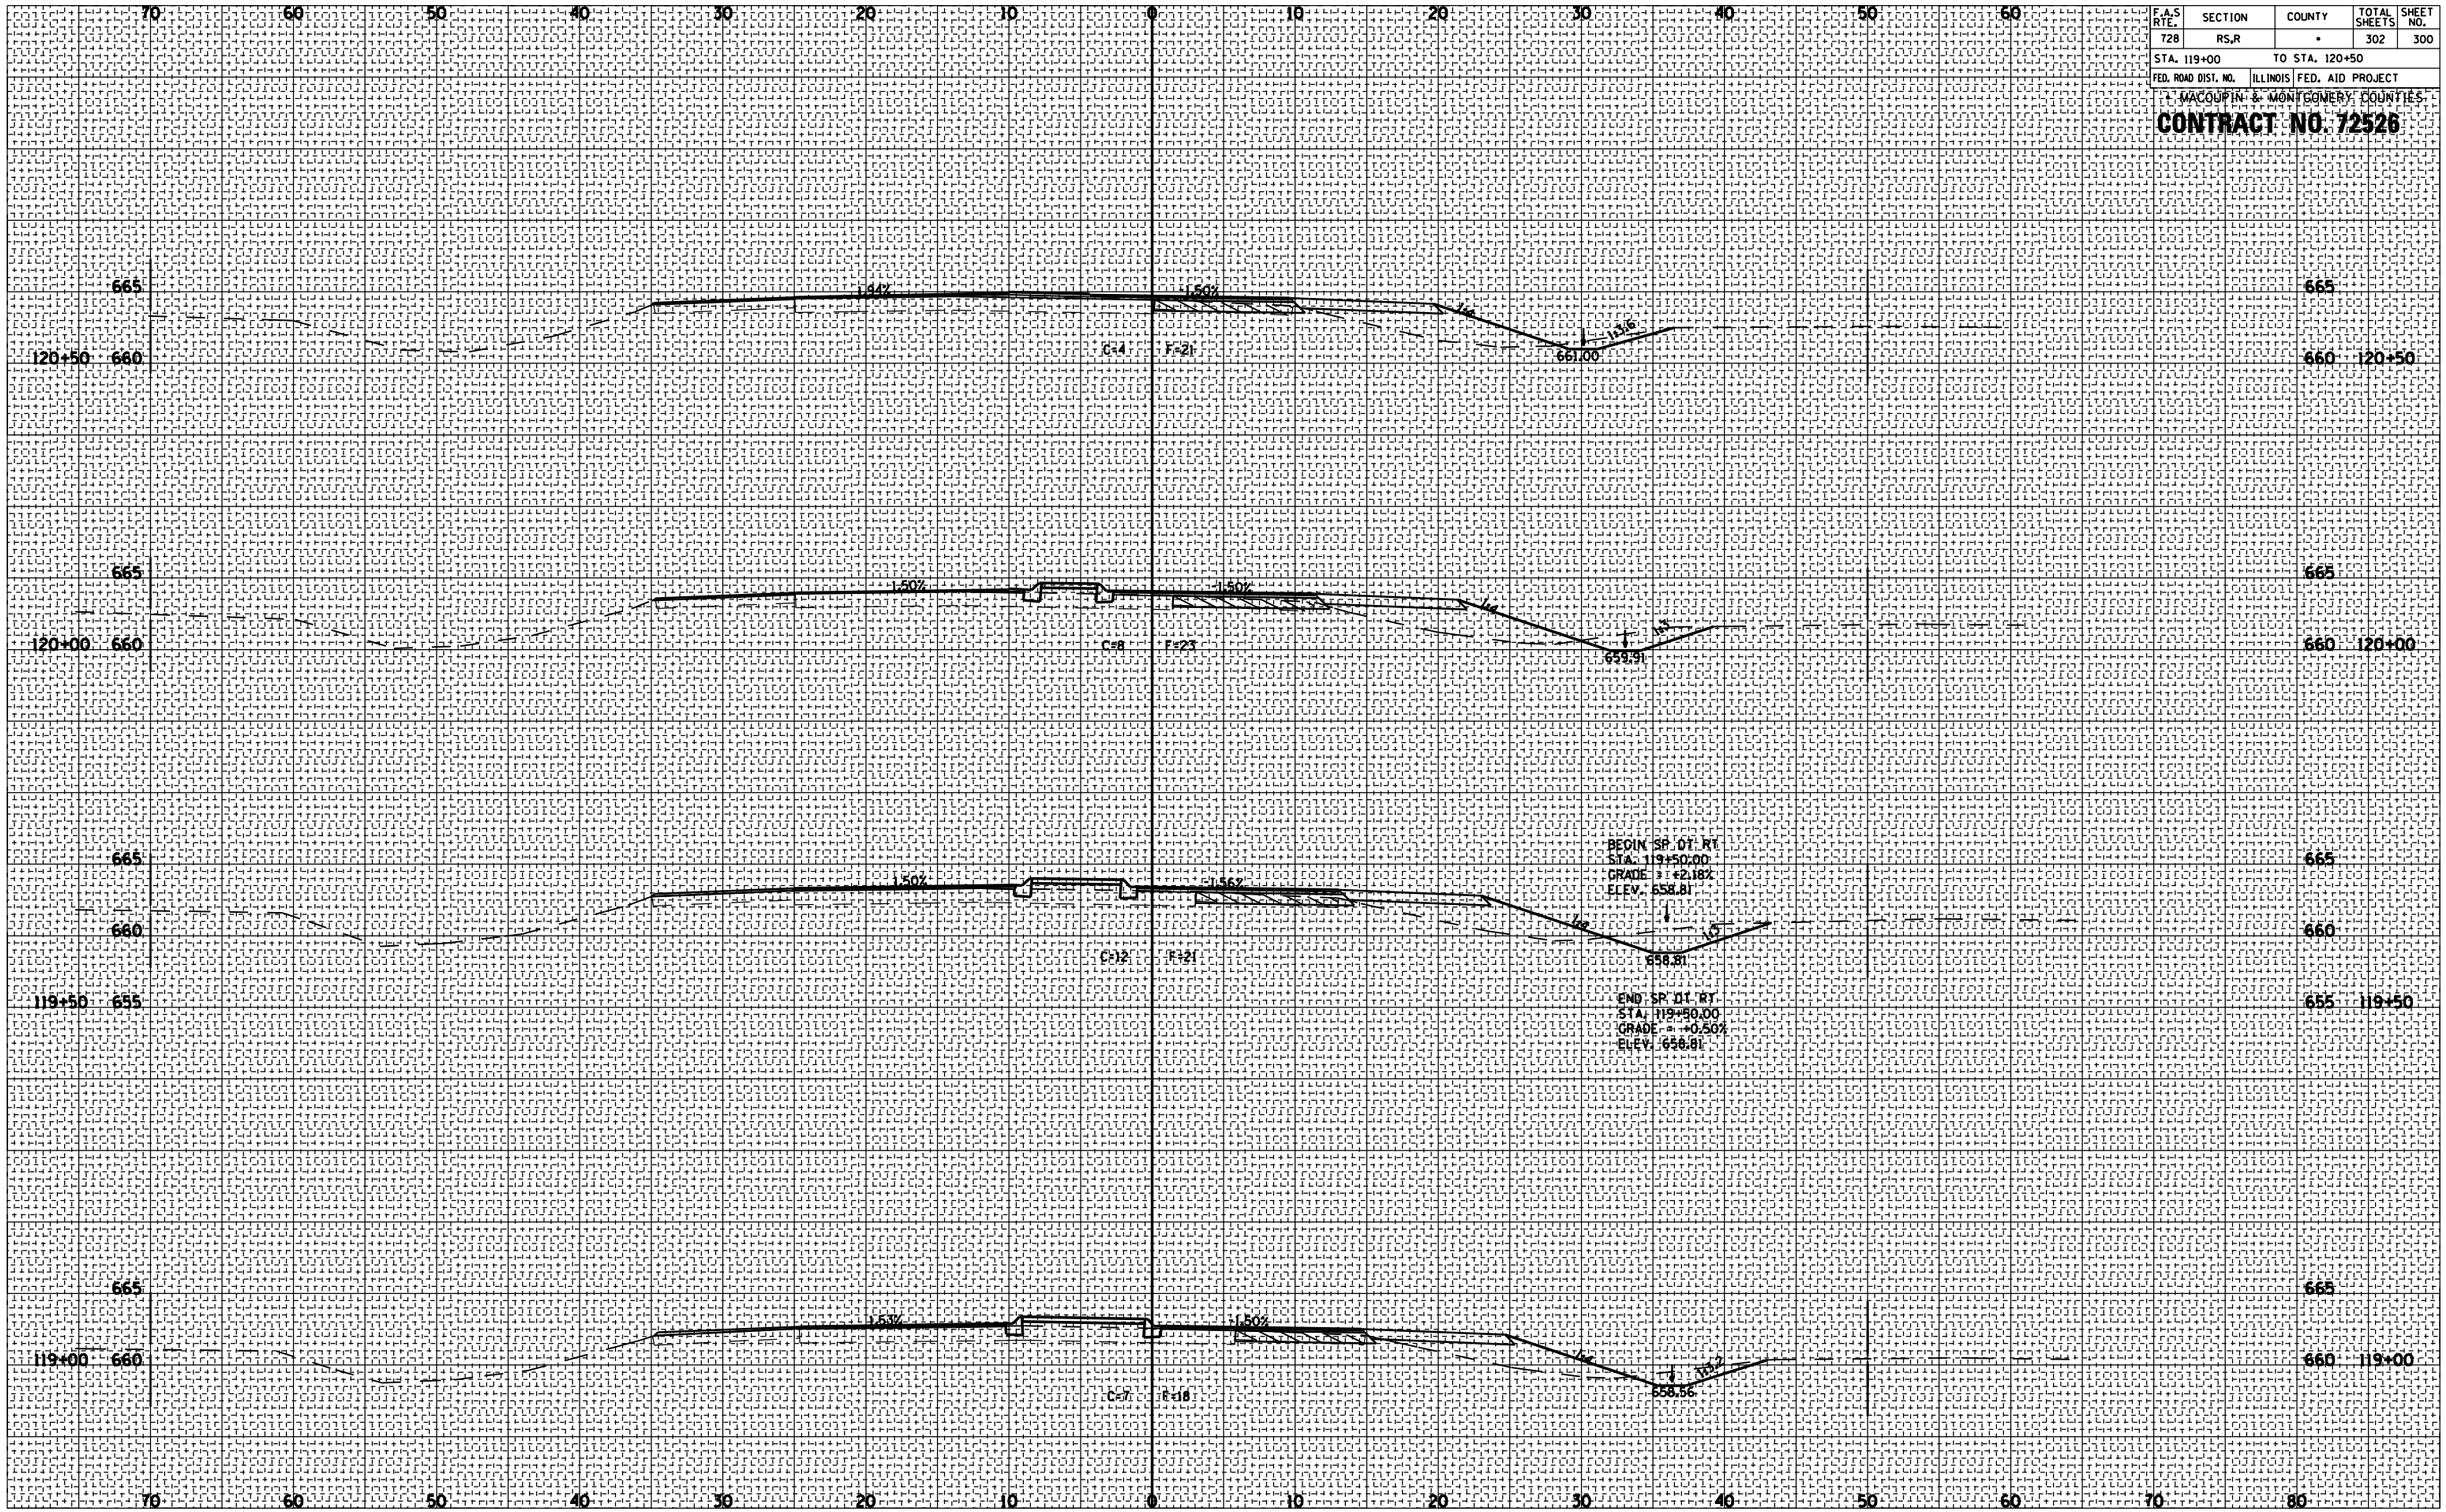

FINAL SURVEY | NOTE BOOK NO. | SURVEYED | PLOTTED | TEMPLATE | AREAS | AREAS CHECKED | BY | DATE

ORIGINAL SURVEY | NOTE BOOK NO. | SURVEYED | PLOTTED | TEMPLATE | AREAS | AREAS CHECKED | BY | DATE

IL ROUTE 138 STA. 119+00 TO STA. 120+50