F.A.S RTE.	SECTION	COUNTY	TOTAL SHEETS	SHEET NO.
728	RS,R	*	302	301
STA. 121+00		TO STA. 123+00		
FED. ROAD DIST. NO.	ILLINOIS	FED. AID PROJECT		

MACOUPIN & MONTGOMERY COUNTIES

CONTRACT NO. 72526

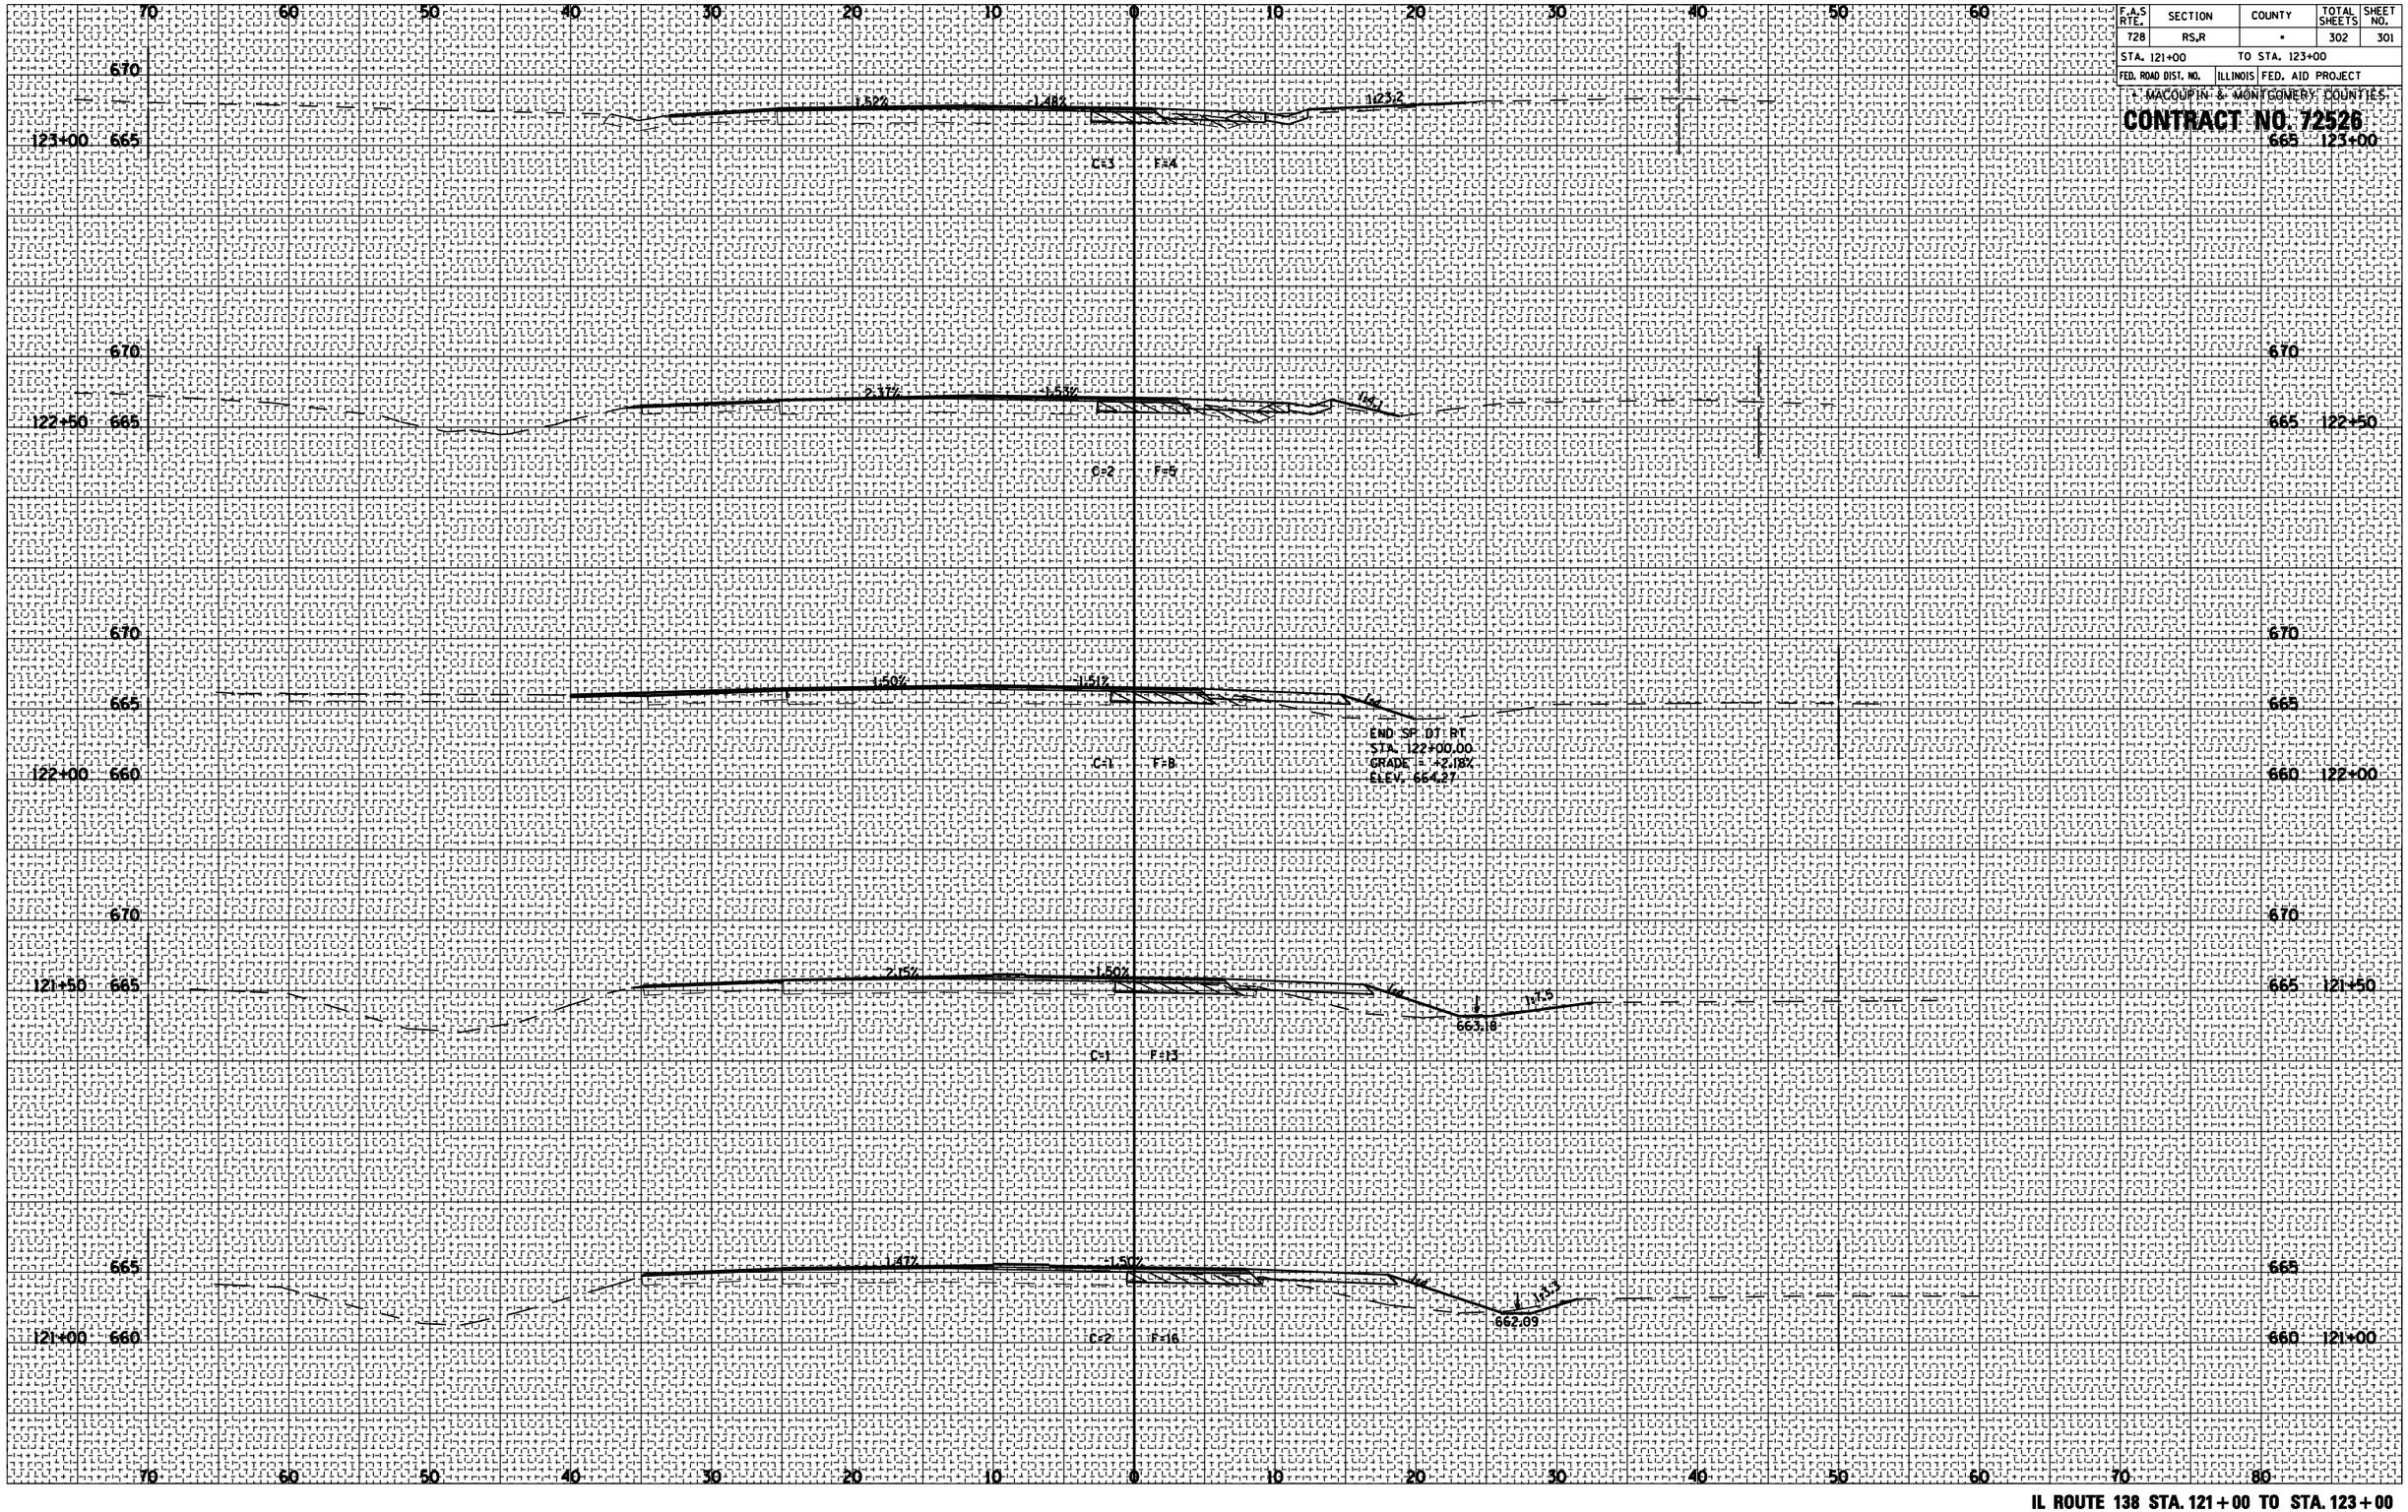

FINAL SURVEY	BY	DATE
SURVEYED		
PLOTTED		
TRANSFERRED		
NOTE BOOK	AREAS	
NO.	AREAS CHECKED	

ORIGINAL SURVEY	BY	DATE
SURVEYED		
PLOTTED		
TRANSFERRED		
NOTE BOOK	AREAS	
NO.	AREAS CHECKED	

IL ROUTE 138 STA. 121+00 TO STA. 123+00