F.A.P. RTE.	SECTION	COUNTY	TOTAL SHEETS	SHEET NO.
315	34-4	HANCOCK	452	48
STA. 1054+00		TO STA. 1086+00		
FED. ROAD DIST. NO.		ILLINOIS	FED. AID PROJECT	

D-96-551-02

CONTRACT NO. 72680

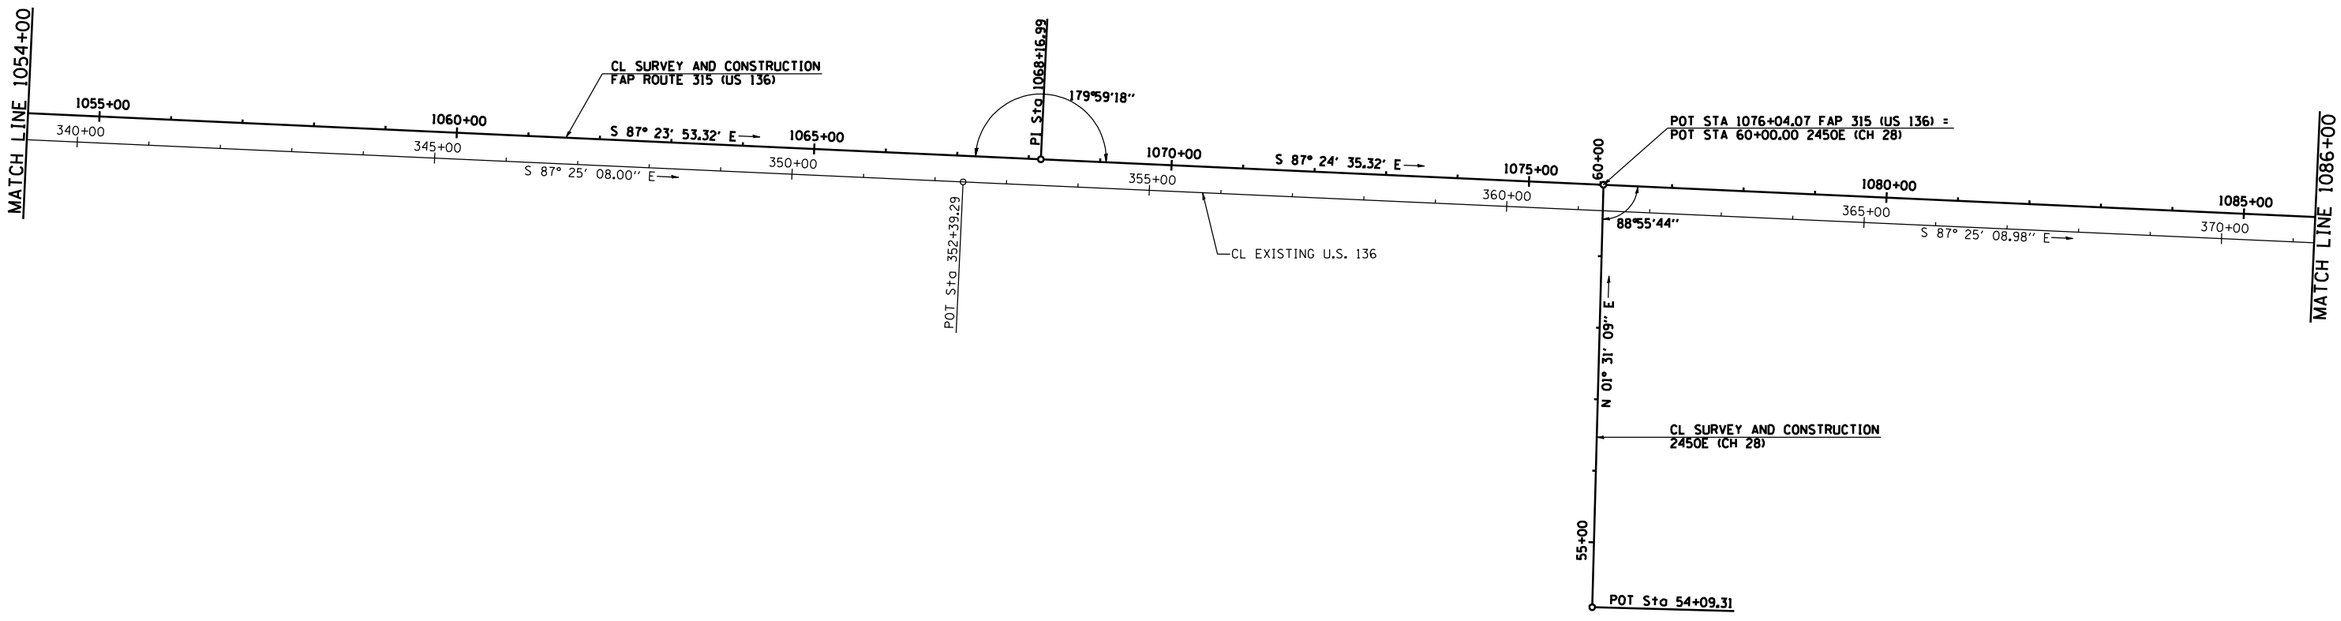

REVISIONS	
NAME	DATE

ILLINOIS DEPARTMENT OF TRANSPORTATION

FAP ROUTE 315
ALIGNMENT LAYOUT
STA 1054+00 TO STA 1086+00

SCALE: 1" = 100'-0"
DATE 1/31/06

DRAWN BY JCG
CHECKED BY JRB

2173A006