F.A. RTE.	SECTION	COUNTY	TOTAL SHEETS	SHEET NO.
315	34-4	HANCOCK	452	73
STA. 985+00.00		TO STA.1000+00.00		
FED. ROAD DIST. NO.	ILLINOIS	FED. AID PROJECT		

D-96-551-02

CONTRACT NO. 72680

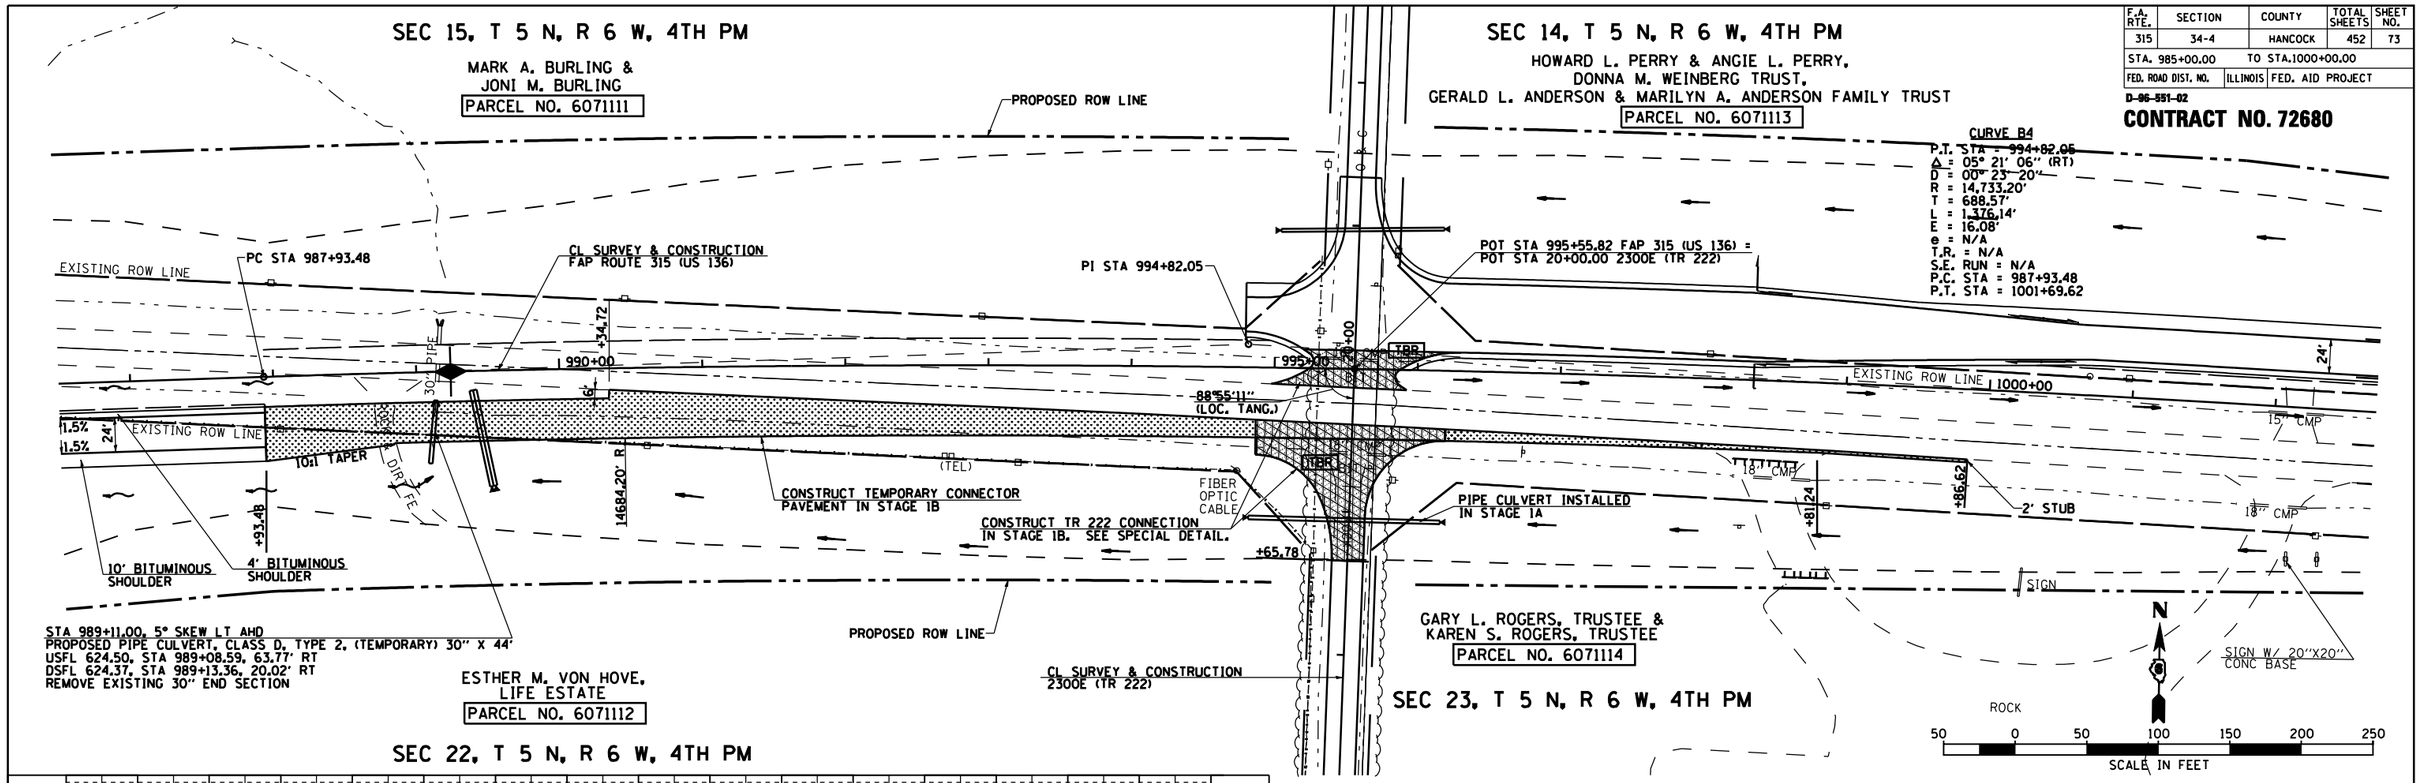

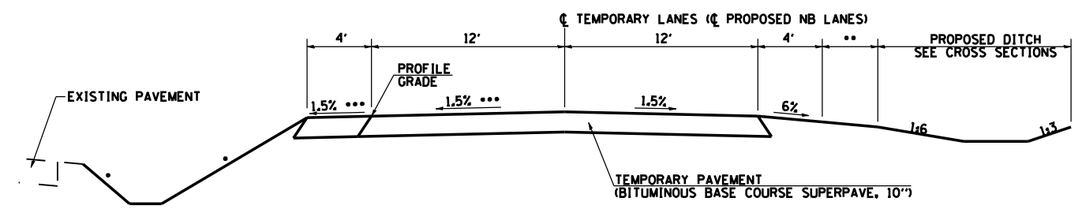

TYPICAL SECTION
STA 987+93.48 TO STA 990+34.72

- • 1:3 OR FLATTER DESIRABLE
- •• EXTEND 6% SLOPE TO PROPOSED FINAL DITCHES (EXCEPT IN AREAS OF TEMPORARY DITCHES; SEE CROSS SECTIONS)
- ••• FROM STA 989+34.72 TO STA 990+34.72 TRANSITION CROSS SLOPE FROM -1.5% (AS SHOWN) TO +1.5% ON INSIDE LANE AND SHOULDER

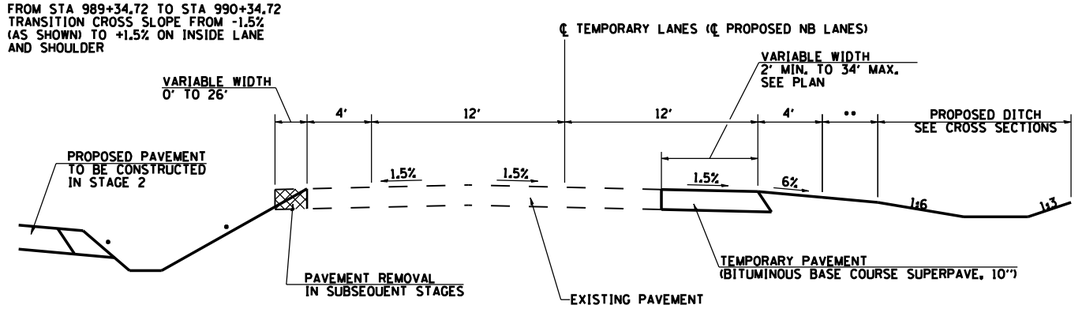

TYPICAL SECTION
STA 992+13.04 TO STA 999+86.62

- • 1:3 OR FLATTER DESIRABLE
- •• EXTEND 6% SLOPE TO PROPOSED FINAL DITCHES (EXCEPT IN AREAS OF TEMPORARY DITCHES; SEE CROSS SECTIONS)

PLAN: SURVEYED / PLOTTED / ALIGNMENT CHECKED / EXT. OF RW CHECKED / CADD FILE NAME ____ / NOTE BOOK NO. ____ / BY / DATE

PROFILE: SURVEYED / PLOTTED / GRADES CHECKED / B.M. NOTED / PROFILE NOTATNS CH'KD / NOTE BOOK NO. ____ / BY / DATE

TEMPORARY CONNECTOR DETAIL - STAGE 1B