F.A. RTE.	SECTION	COUNTY	TOTAL SHEETS	SHEET NO.
315	34-4	HANCOCK	452	101
STA. 985+00.00		TO STA.1000+00.00		
FED. ROAD DIST. NO.	ILLINOIS	FED. AID PROJECT		

D-96-551-02

CONTRACT NO. 72680

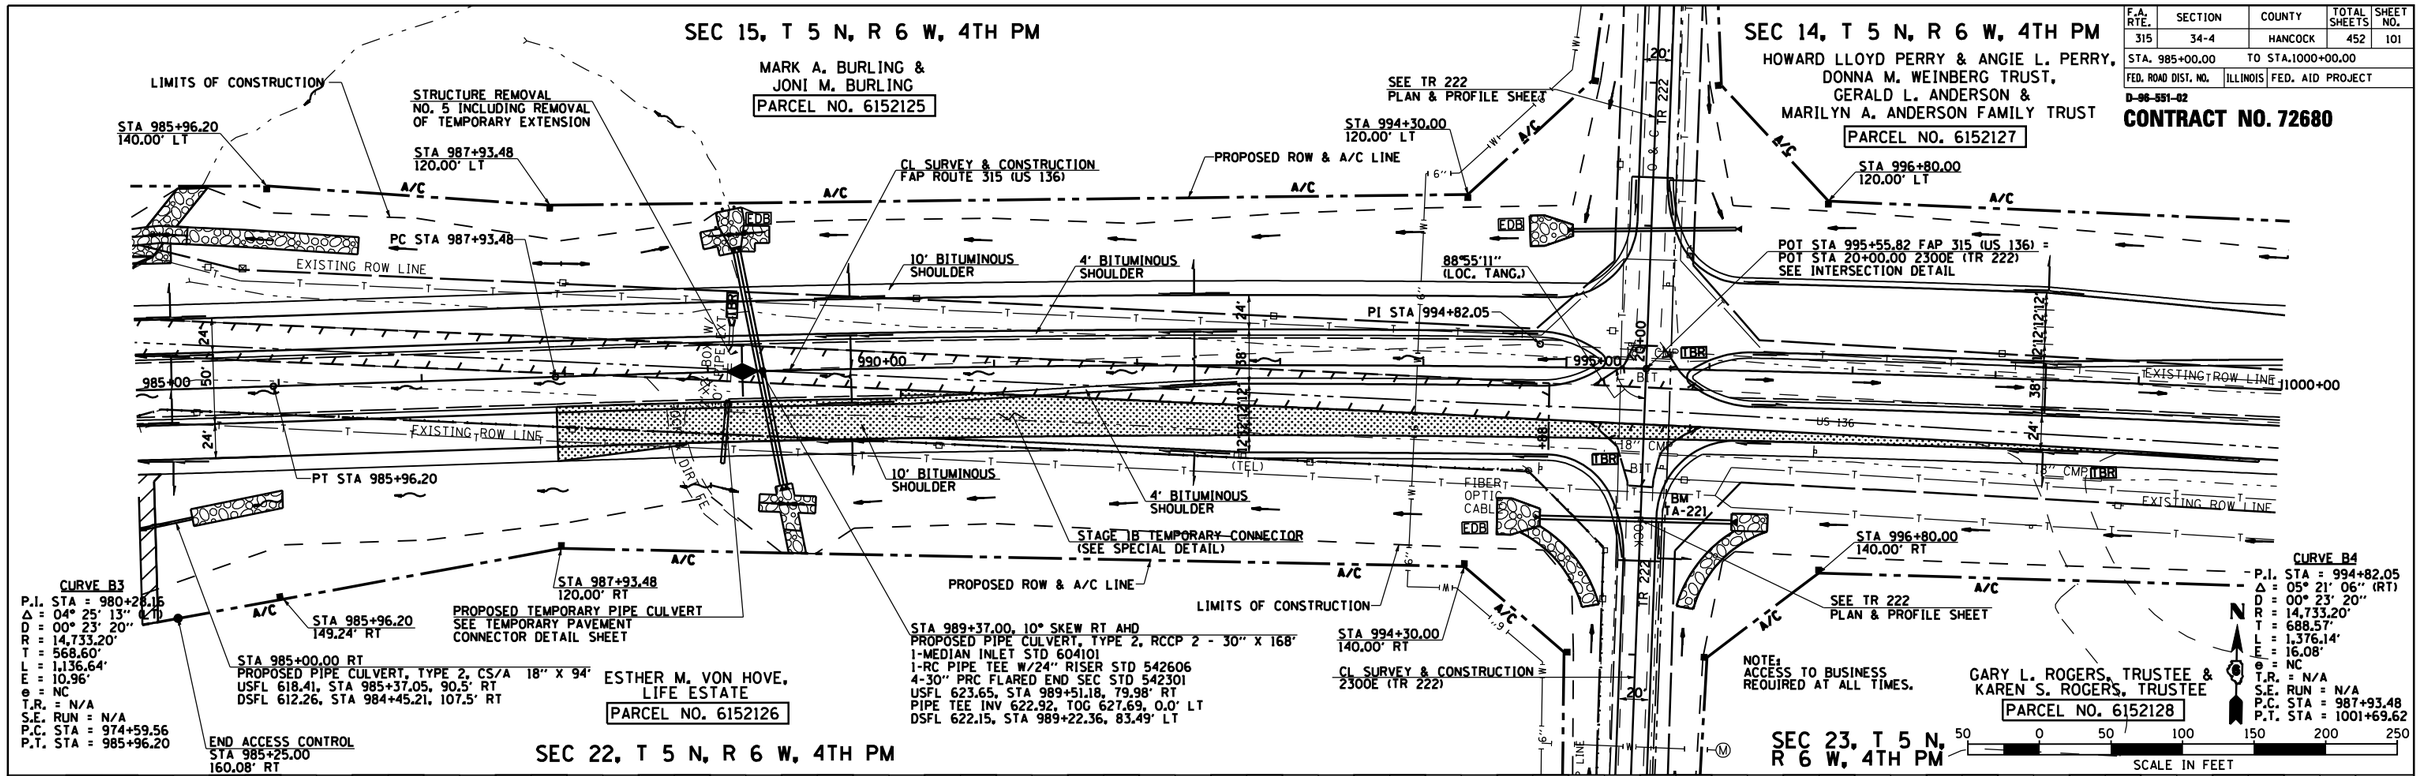

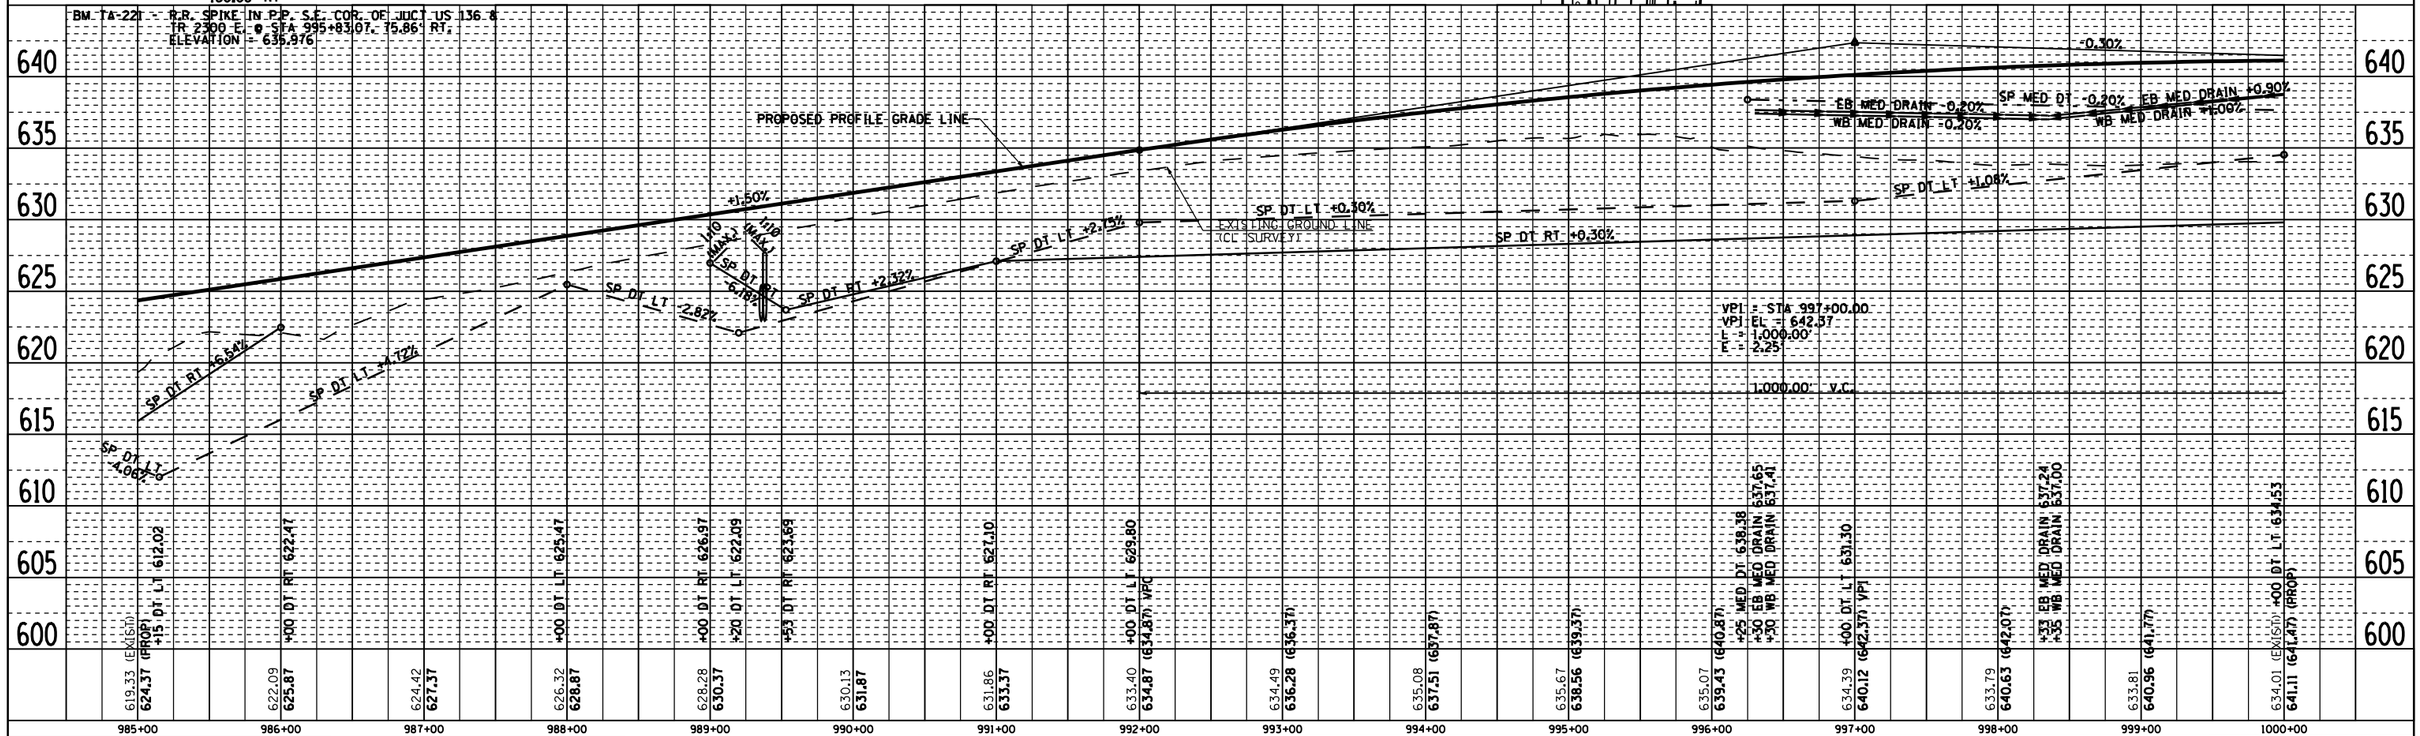

PLAN — SURVEYED / PLOTTED / ALIGNMENT CHECKED / RT. OF WAY CHECKED / FIELD FILE NAME / NOTE BOOK NO. / BY / DATE

PROFILE — SURVEYED / PLOTTED / GRADES CHECKED / B.M. NOTED / PROFILE NOTATIONS CHKD / NOTE BOOK NO. / BY / DATE

2173PP06

ROADWAY PLAN & PROFILE FAP 315 (US 136), STA 985+00.00 TO STA 1000+00.00