F.A. RTE.	SECTION	COUNTY	TOTAL SHEETS	SHEET NO.
315	34-4	HANCOCK	452	119
STA. 46+00.00	TO STA.54+50.00			
FED. ROAD DIST. NO.	ILLINOIS	FED. AID PROJECT		

D-96-551-02

CONTRACT NO. 72680

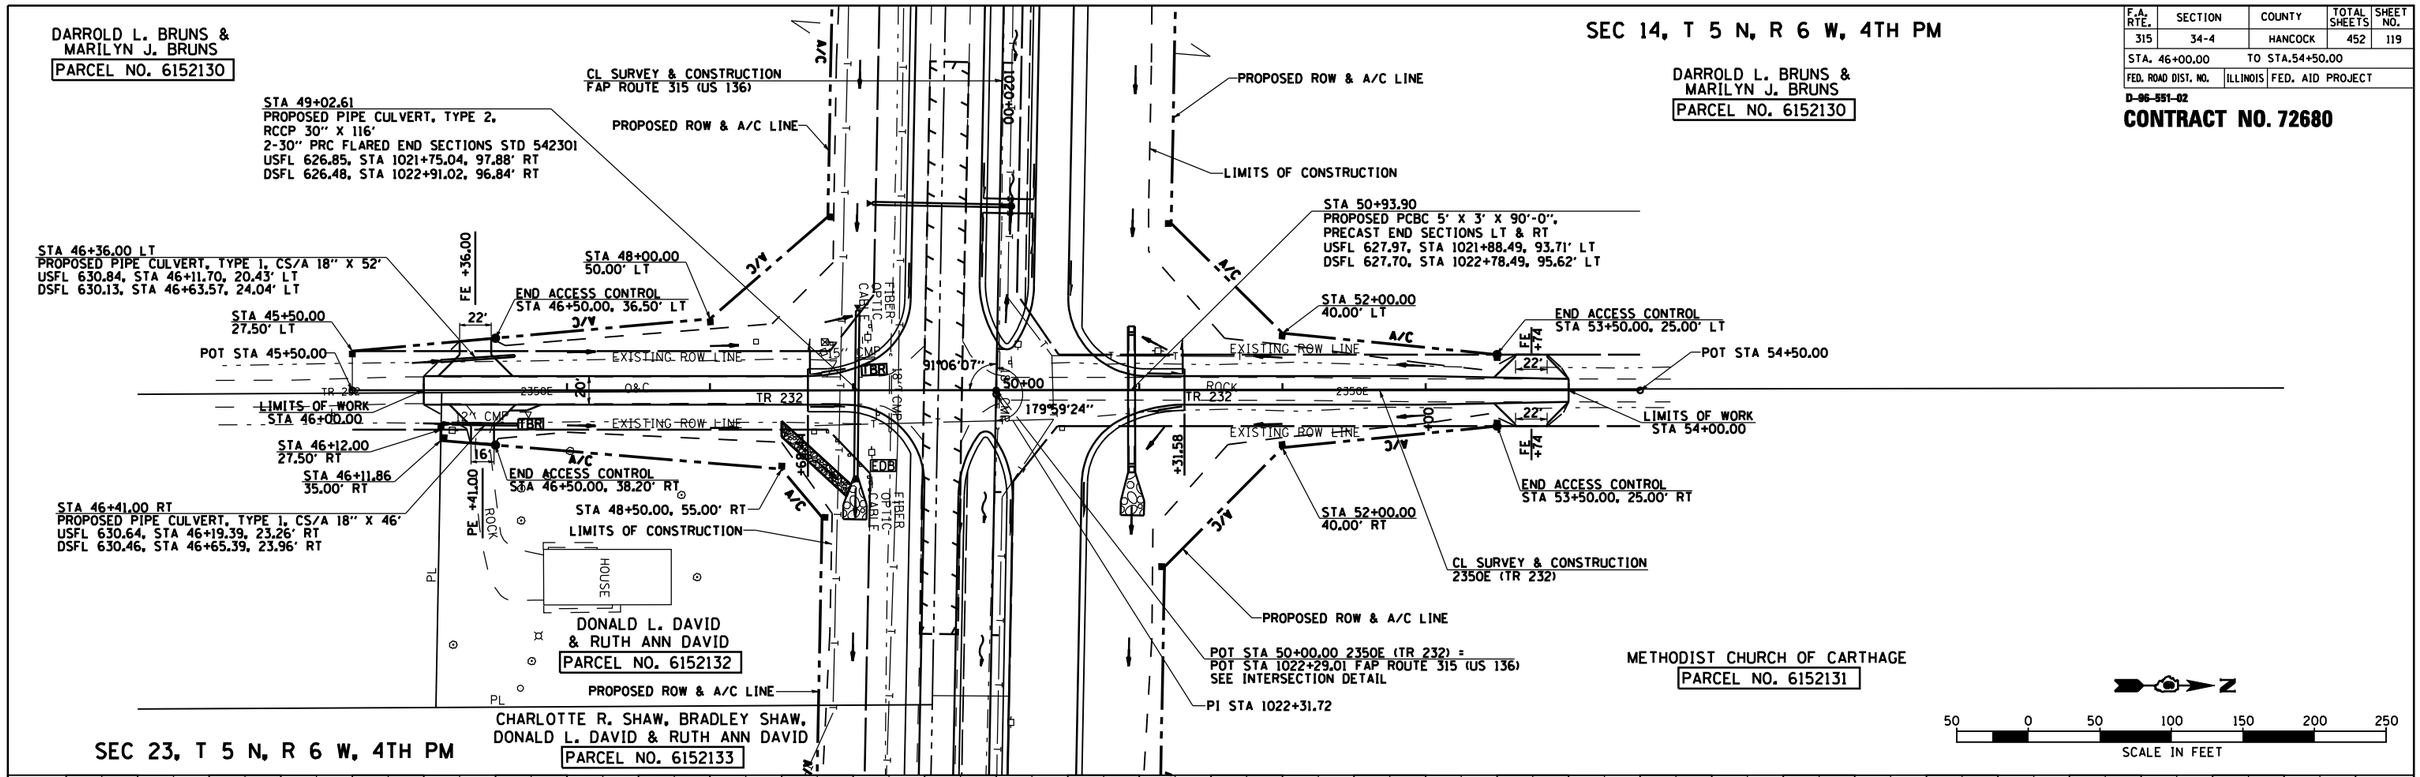

PLAN

SURVEYED ___ / PLOTTED ___ / ALIGNMENT CHECKED ___ / RT. OF WAY CHECKED ___ / CADD FILE NAME ___ / NOTE BOOK ___ / NO. ___ / BY / DATE

PROFILE

SURVEYED ___ / PLOTTED ___ / GRADES CHECKED ___ / STAG. NOTED ___ / PROFILE NOTATIONS CHKD ___ / NOTE BOOK ___ / NO. ___ / BY / DATE

2173PP21

PLAN & PROFILE 2350E (TR 232), STA 46+00.00 TO STA 54+50.00