F.A.I. RTE.	SECTION	COUNTY	TOTAL SHEETS	SHEET NO.
315	34-4	HANCOCK	452	136
STA.		TO STA.		
FED. ROAD DIST. NO.	ILLINOIS	FED. AID PROJECT		

D-96-551-02

CONTRACT NO. 72680

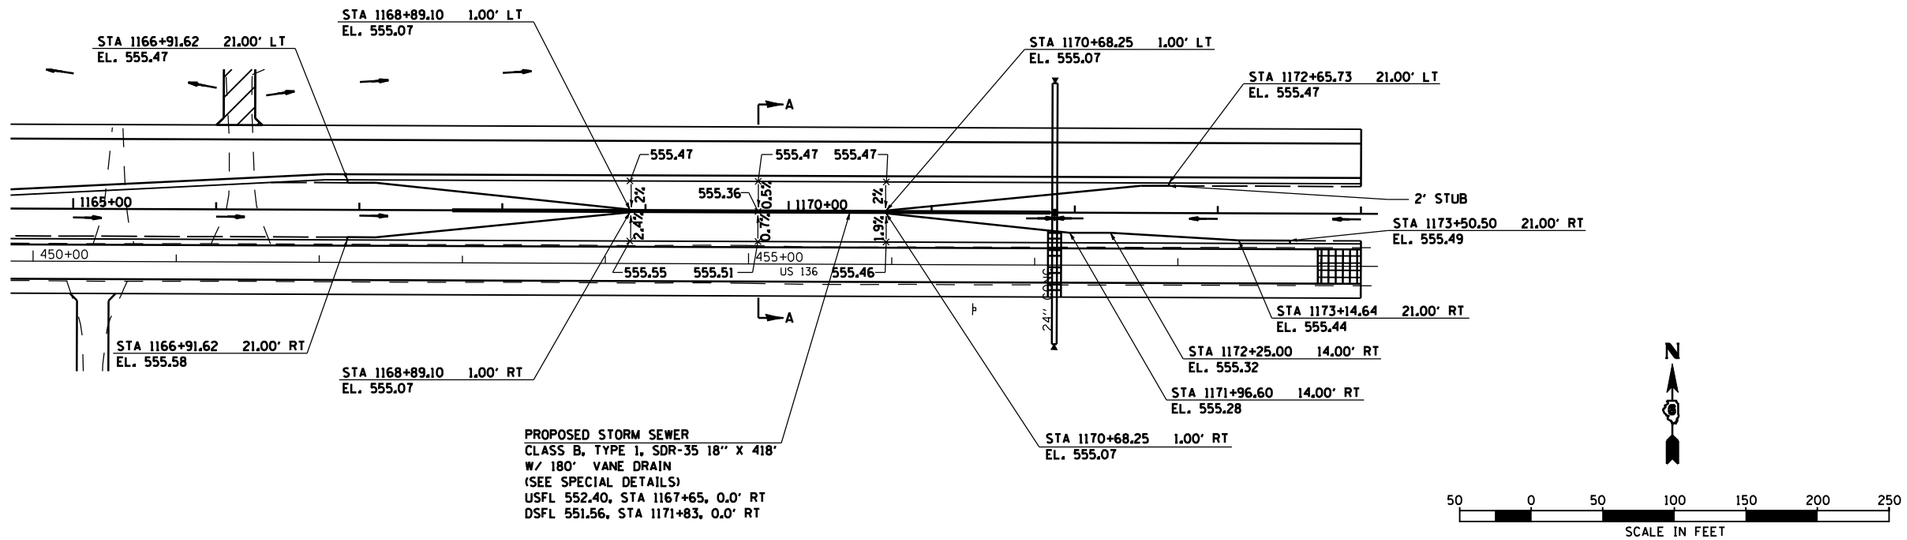

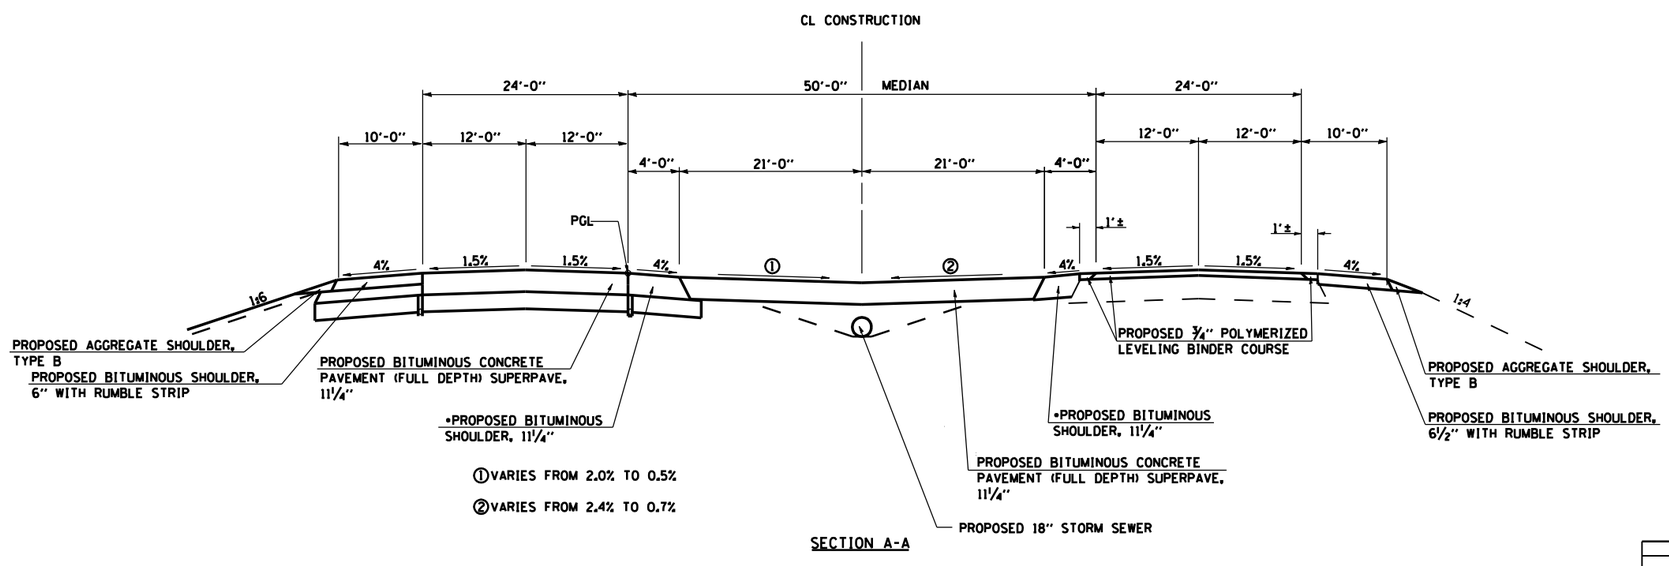

SECTION A-A

•USE BITUMINOUS SHOULDERS 11¼" IN THE WESTBOUND LANES FROM STA 1166+60 TO STA 1173+05 AND IN THE EASTBOUND LANES FROM STA 1166+60 TO STA 1174+00. THIS QUANTITY WILL BE PAID FOR AS BITUMINOUS CONCRETE (FULL DEPTH) SUPERPAVE, 11¼"

REVISIONS	
NAME	DATE

ILLINOIS DEPARTMENT OF TRANSPORTATION

FAP ROUTE 315
CROSSOVER DETAILS

DATE 3/15/06

DRAWN BY JCG
CHECKED BY AWM

21731006